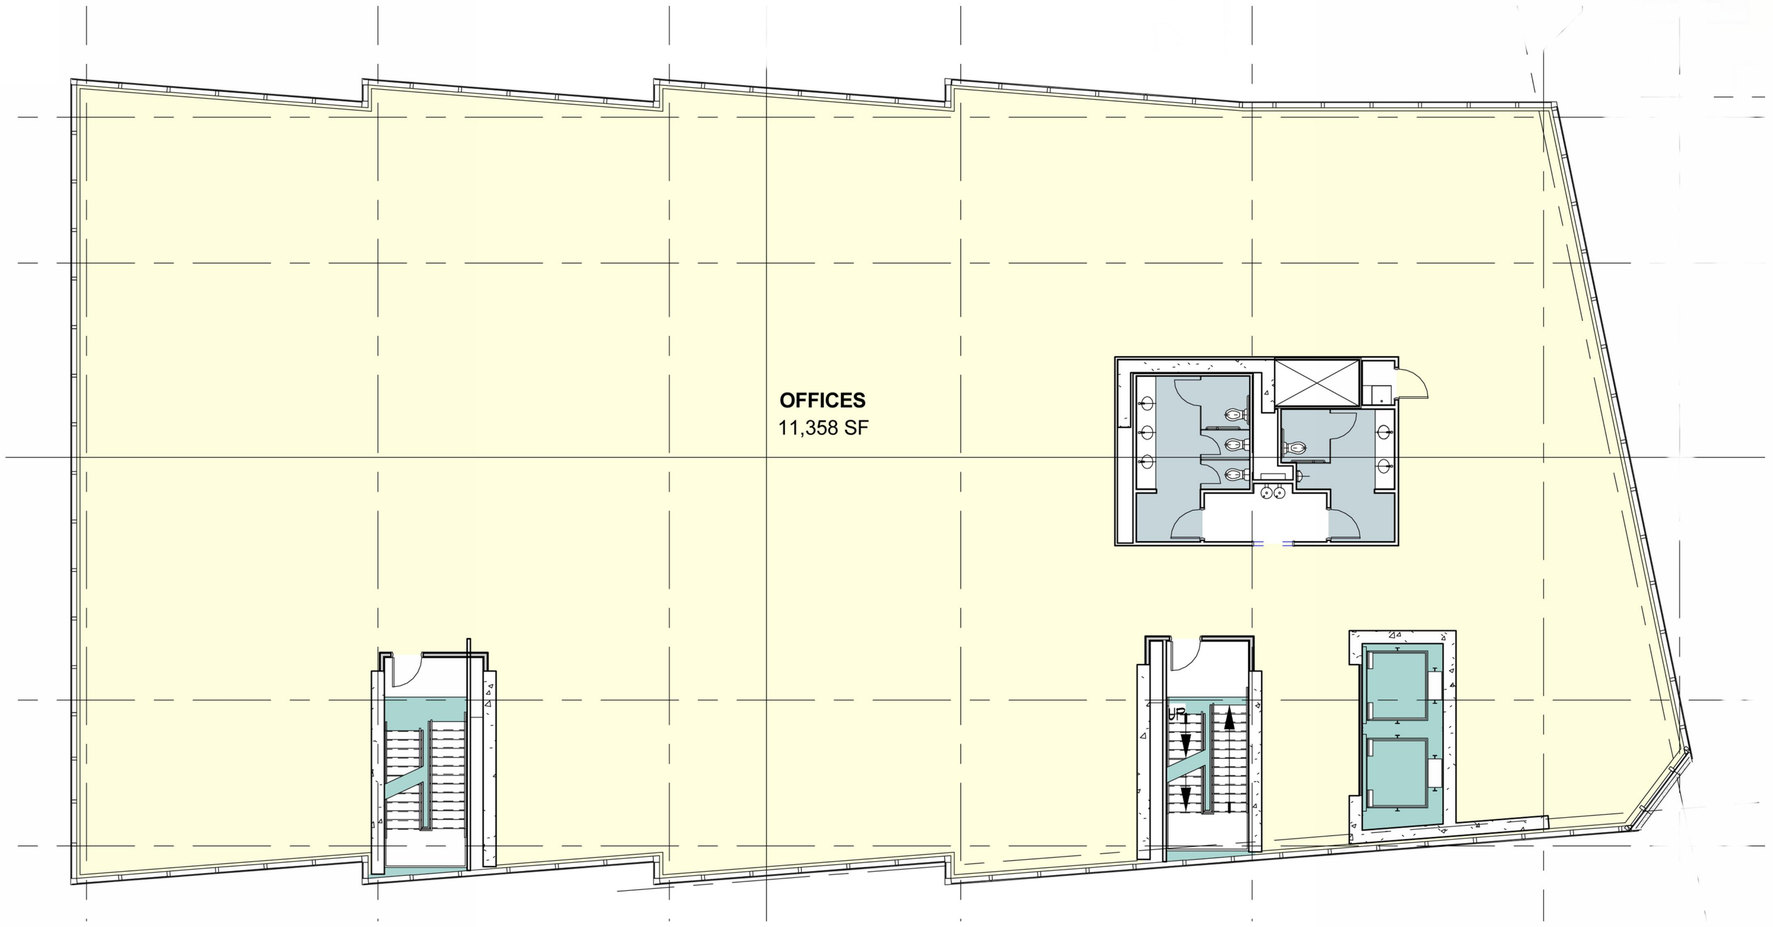

SOSH
atlantic city new york

Thomas J. Sykes, A.I.A.
1020 Atlantic Ave., Atlantic City, NJ 08401
t: 609 - 345 - 5222 f: 609 - 345 - 7486
w w w . s o s h a r c h . c o m

South Jersey Gas

STOCKTON UNIVERSITY

AC DEVCO - STOCKTON UNIVERSITY / SJ GAS - SJ GAS OFFICE BUILDING

Atlantic Avenue & Albany Avenue
Atlantic City, NJ

ISSUE
PROGRESS PLOT - 02/22/16

SUBMISSIONS

No.	Date	Description

DRAWING TITLE:
FIRST thru FOURTH FLOOR OFFICE PLANS

DRAWN BY: gx
REV. BY: JD
PROJECT NO.: 15012.00

DRAWING NO.
CA-4101