ATLANTIC AVENUE GARAGE ELEVATION,
with Proposed Banner Example

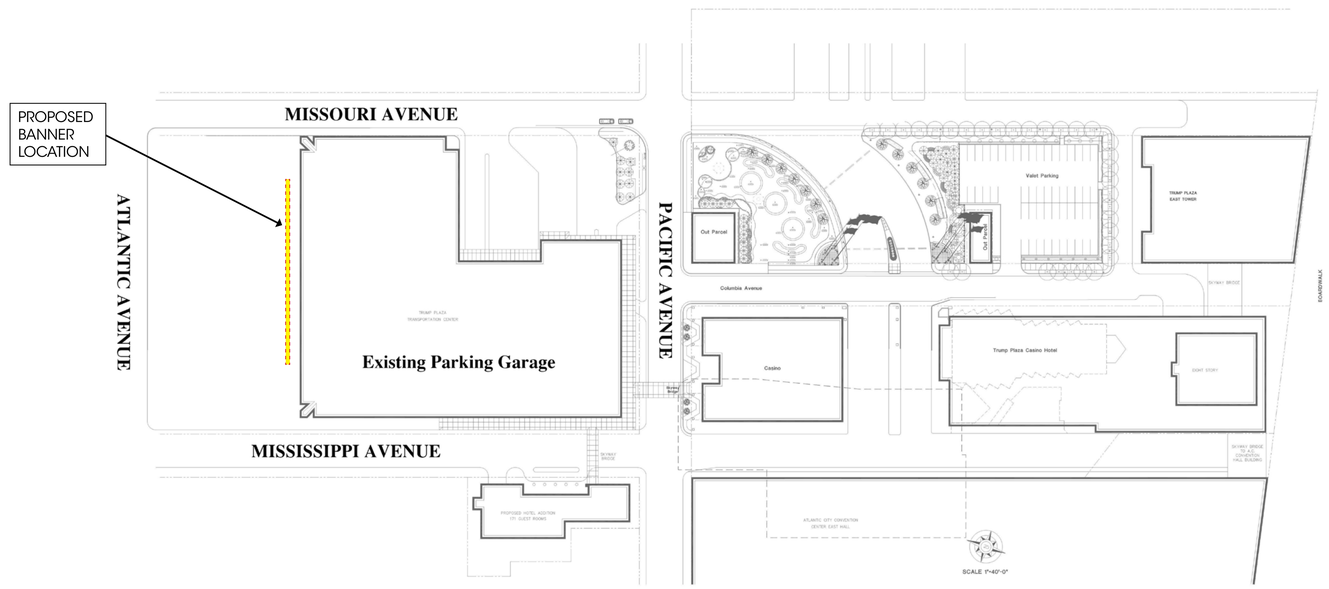

LOCATION PLAN

SOSH
atlantic city
1020 Atlantic Avenue
Atlantic City, NJ 08401
T: 609.345.5222
F: 609.345.7486
new york
145 West 57th Street
New York, NY 10019
T: 212.246.2770
F: 212.246.2771
www.sosharch.com

Thomas J. Sykes, A.I.A., P.P.
Founding Principal
William A. Salerno, A.I.A., P.P.
Founding Principal
Nory Hazaveh, A.I.A., P.P.
Founding Principal
Mark Petrella, A.I.A.
Principal
Christopher M. Menchin, NCARB
Principal
Kimberly McCarron, NCARB
Principal

www.sosharch.com

AWP

USE VARIATION
APPLICATION PLAN

Block 162, Lot 3
Atlantic City, NJ 08401

For CRDA Application
5/17/2016

REVISIONS

NO.	DATE:	DESCRIPTION:

DRAWING TITLE:
ATLANTIC AVENUE
GARAGE ELEVATION

WITH PROPOSED BANNER

DRAWN BY:	DATE: 05/17/2016
REVIEWED BY:	
SCALE: N.T.S.	DRAWING NO. A-001
PROJECT NO. 16033.00.001	