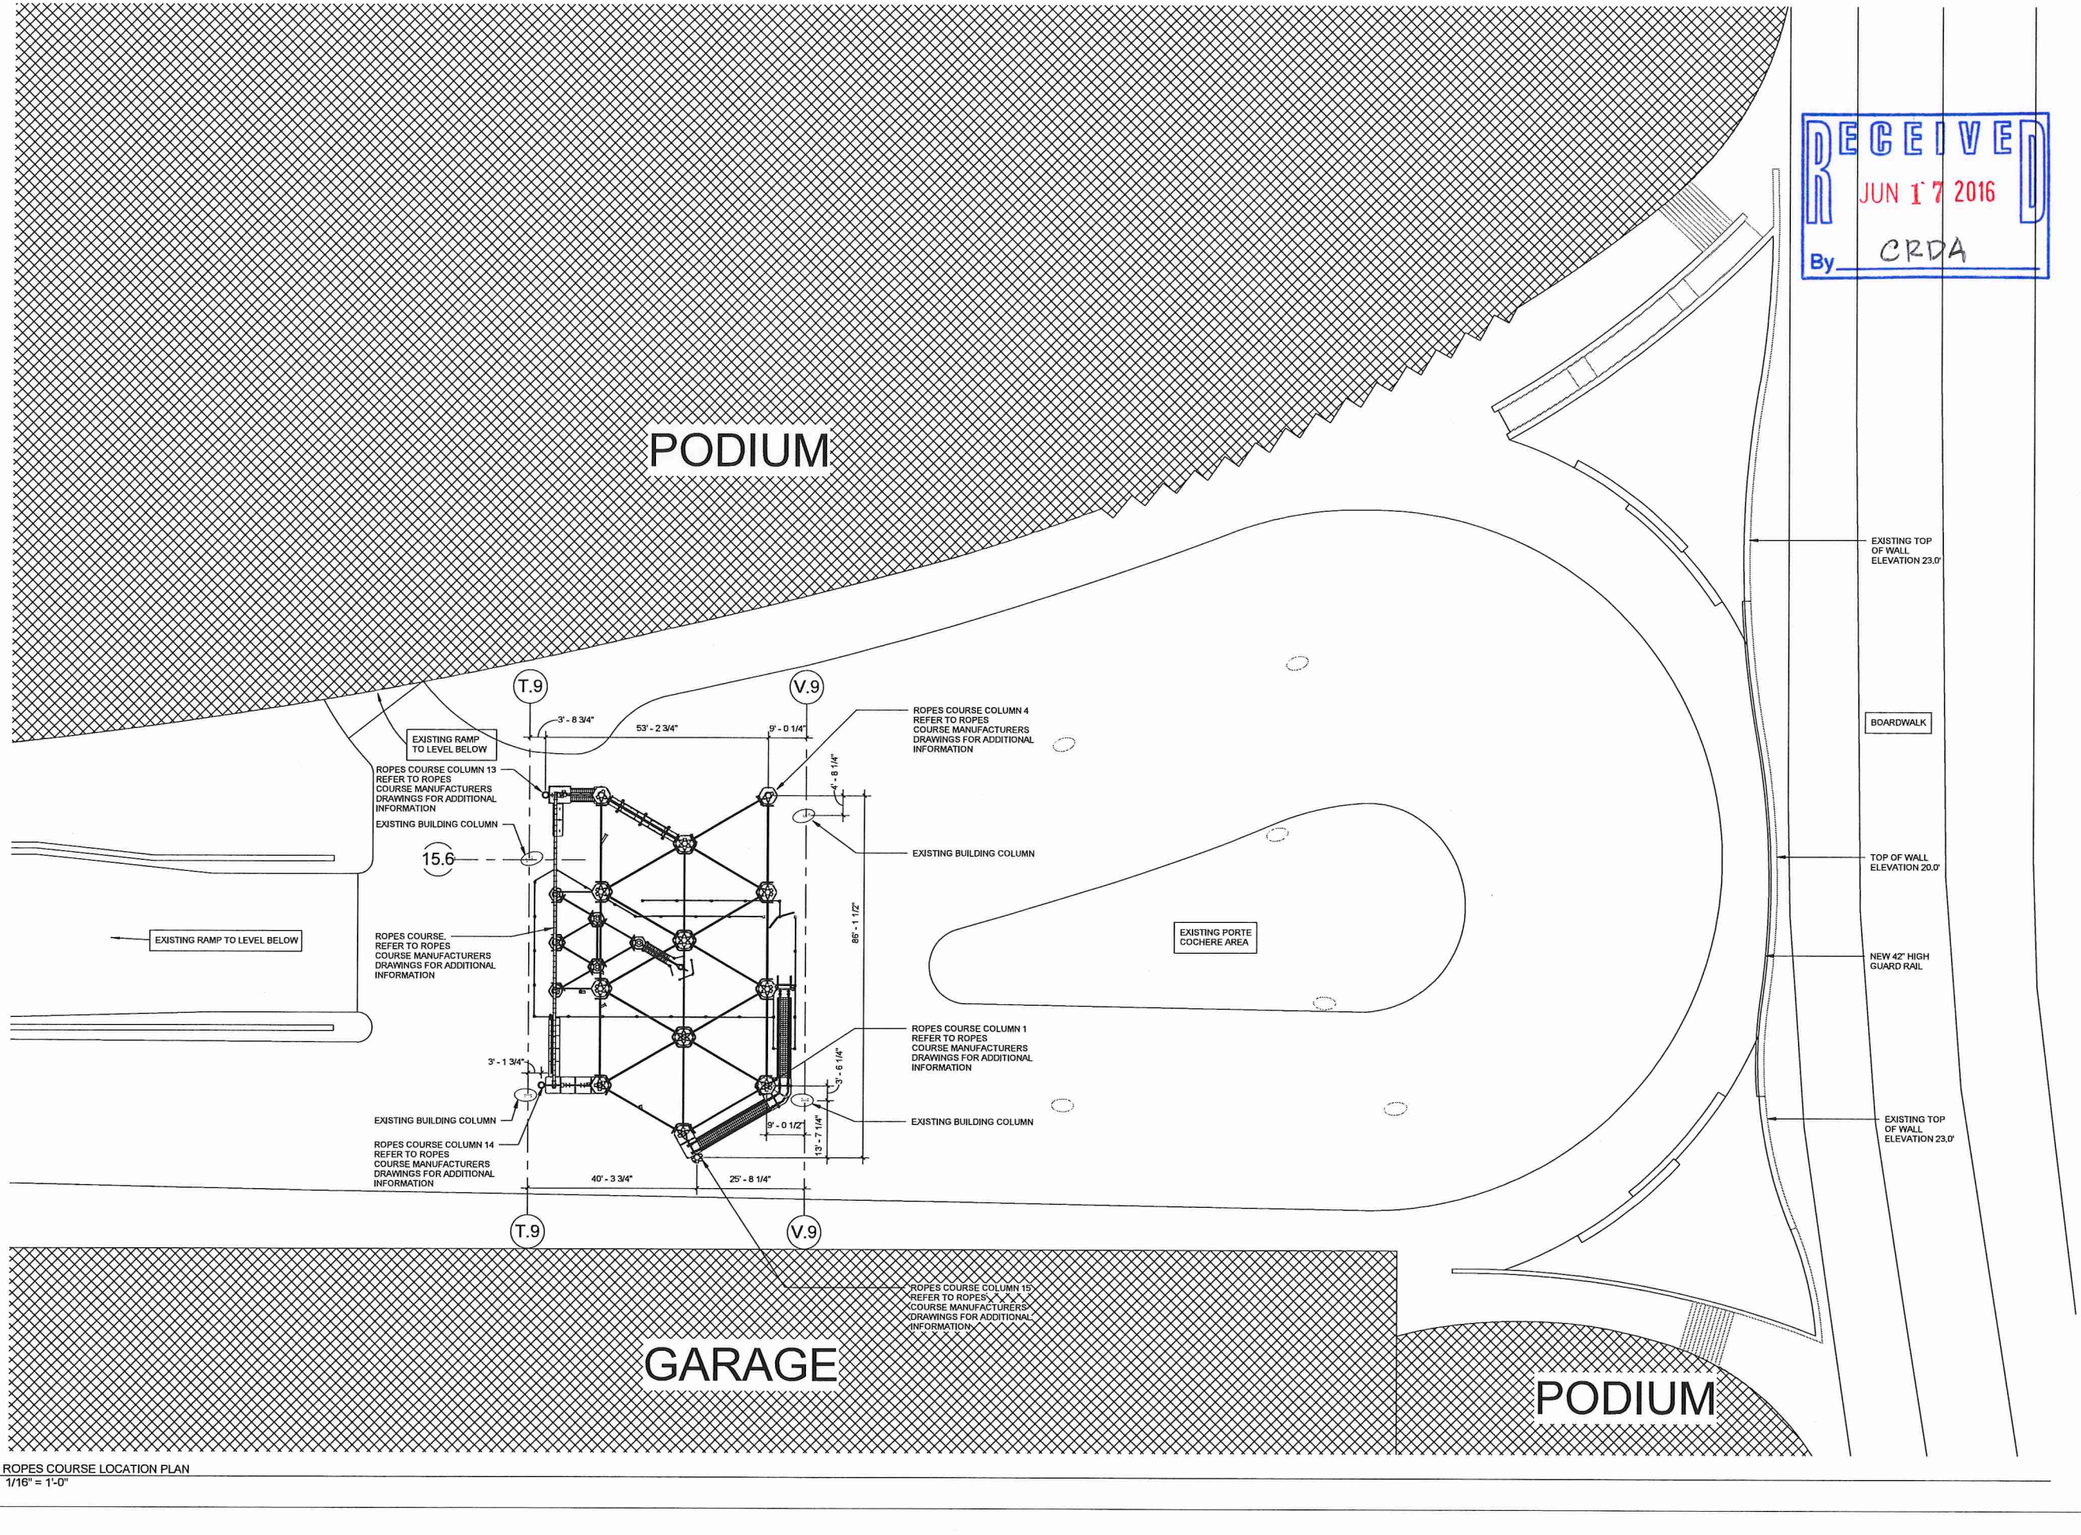

1 ROPES COURSE LOCATION PLAN
1/16" = 1'-0"

RECEIVED
JUN 17 2016
By CRDA

No.	Description	Date

SEAL

DAUNTLESS design collaborative
354 S. Main St., Unit B
Williamstown, NJ 08094
ph: 215.559.5558
fax: 856.494.1199
e-mail: rsanford@dauntlessdc.com

POLO NORTH COUNTRY CLUB, INC.

PORTE COCHERE
ROPES COURSE

500 BOARDWALK
ATLANTIC CITY, NJ 08401

ROPES COURSE LOCATION PLAN

Project number	150502
Date	06.16.16
Drawn by	MJL
Checked by	RWS

A100

Scale 1/16" = 1'-0"

6/17/2016 1:18:15 PM