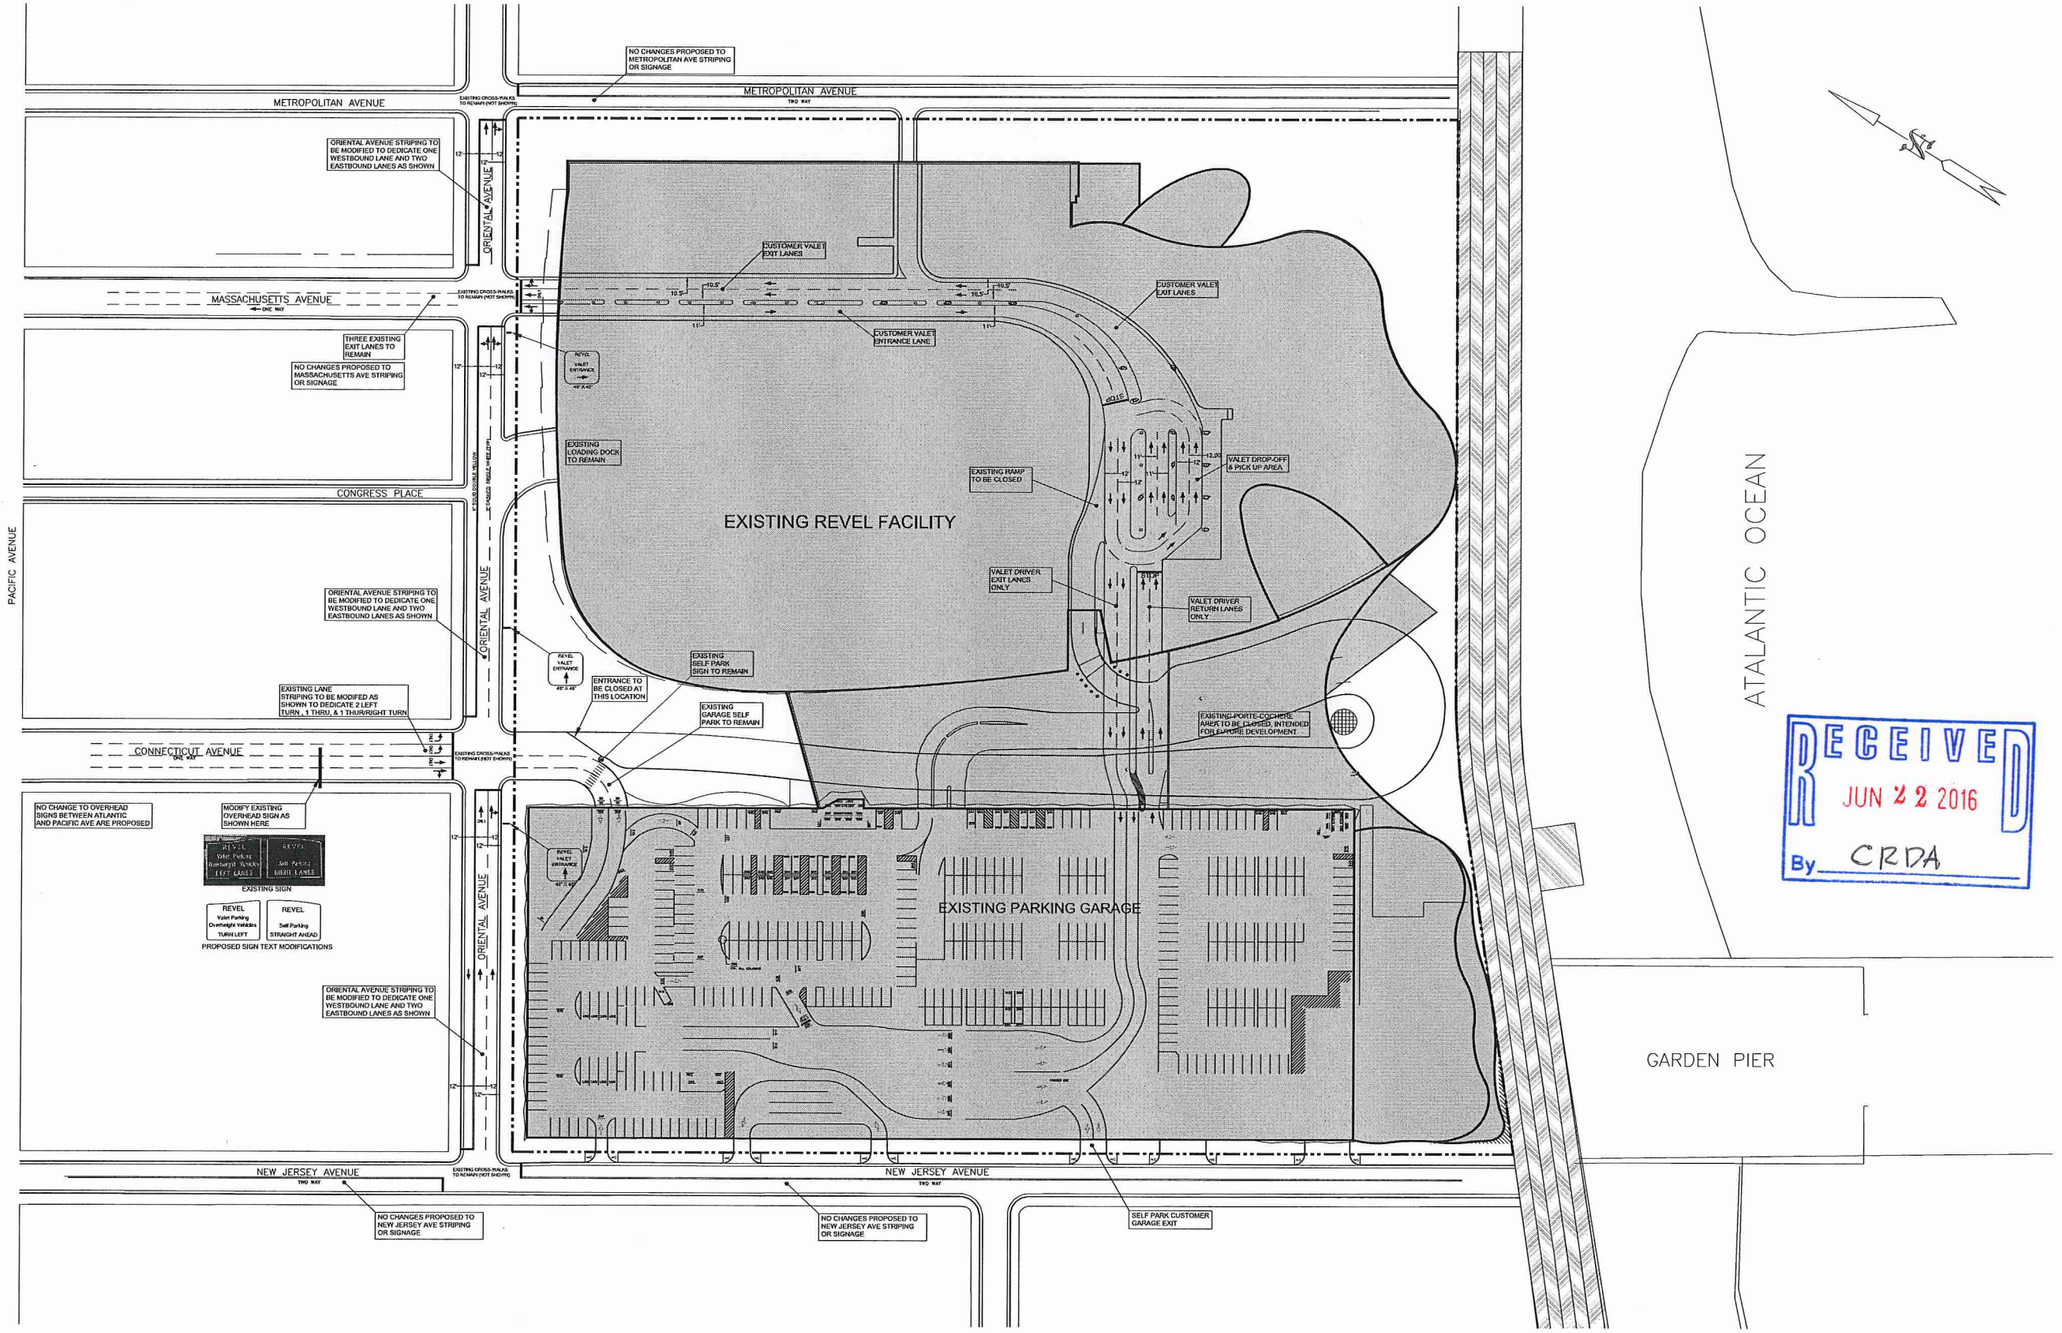

RECEIVED
JUN 22 2016
By CRDA

COPYRIGHT © 2011 ARTHUR W. PONZIO COMPANY & ASSOCIATES, INC. ALL RIGHTS RESERVED. THE COPY OR USE OF THIS DOCUMENT OR ANY PORTION THEREOF IS STRICTLY PROHIBITED WITHOUT THE WRITTEN PERMISSION OF ARTHUR W. PONZIO COMPANY & ASSOCIATES, INC. COMMON LAW COPYRIGHT ARTHUR W. PONZIO & ASSOCIATES, INC. HAS HAS BEEN PREPARED SPECIFICALLY FOR USE BY THE OWNER (CLIENT) OF THIS PROJECT AT THIS SITE. IT SHALL NOT BE USED BY ANY OTHER PERSON OR ENTITY AND MAY NOT BE COPIED IN ANY WAY FOR ANY OTHER PURPOSE AT ANY TIME.

ALL WORK SHALL STRICTLY COMPLY WITH ALL APPLICABLE FEDERAL, STATE AND LOCAL LAWS AND SAFETY REQUIREMENTS AND SHALL BE PERFORMED IN ACCORDANCE WITH THE LATEST PROVISIONS OF THE OCCUPATIONAL SAFETY AND HEALTH ACT OF 1970 (OSHA), THE NEW JERSEY PREVAILING PROHIBITIVE ACT, STATE OF NEW JERSEY, MODIFIED TO 29 C.F.R. PART 1910 & 1926 THEREOF, THE NEW JERSEY CONSTRUCTION CODE, NJDCA, NJTP SPECIFICATIONS, ALL LOCAL ORDINANCES AND PERMIT CONDITIONS.

A.W. PONZIO CO. & ASSOCIATES, INC. RESPONSIBILITIES DO NOT INCLUDE ANY FIELD INSPECTION, CONSTRUCTION MANAGEMENT, CONSTRUCTION OR CONTRACTOR'S COMPLIANCE WITH CONSTRUCTION DOCUMENTS.

ARTHUR W. PONZIO CO. & ASSOCIATES, INC.
SURVEYORS, PLANNERS, ENGINEERS
400 NORTH DOVER AVENUE, ATLANTIC CITY, N. J. 08401
PHONE: 609-344-8194 FAX: 609-344-1594
NEW JERSEY STATE AUTH. NO.: 24GA28001300

NO.	DATE	BY	DESCRIPTION	NO.	DATE	BY	DESCRIPTION

REVISIONS

JON J. BARNHART DATE
PROFESSIONAL PLANNER N.J. NO.
PROFESSIONAL ENGINEER N.J. NO. GE43483

ARTHUR W. PONZIO, JR. DATE
PROFESSIONAL PLANNER N.J. NO. 2676
PROFESSIONAL LAND SURVEYOR N.J. NO. 28314

CIRCULATION/STRIPING/SIGNAGE_PLAN

BLOCK 62 LOTS 1 & 2
ATLANTIC_CITY ATLANTIC_COUNTY NEW_JERSEY
SCALE: 1"=50'
DATE: 6-22-16
BY: JJB
PROJ. NO.:33099

SHEET NO.
C-1
SHEET 1 of 1