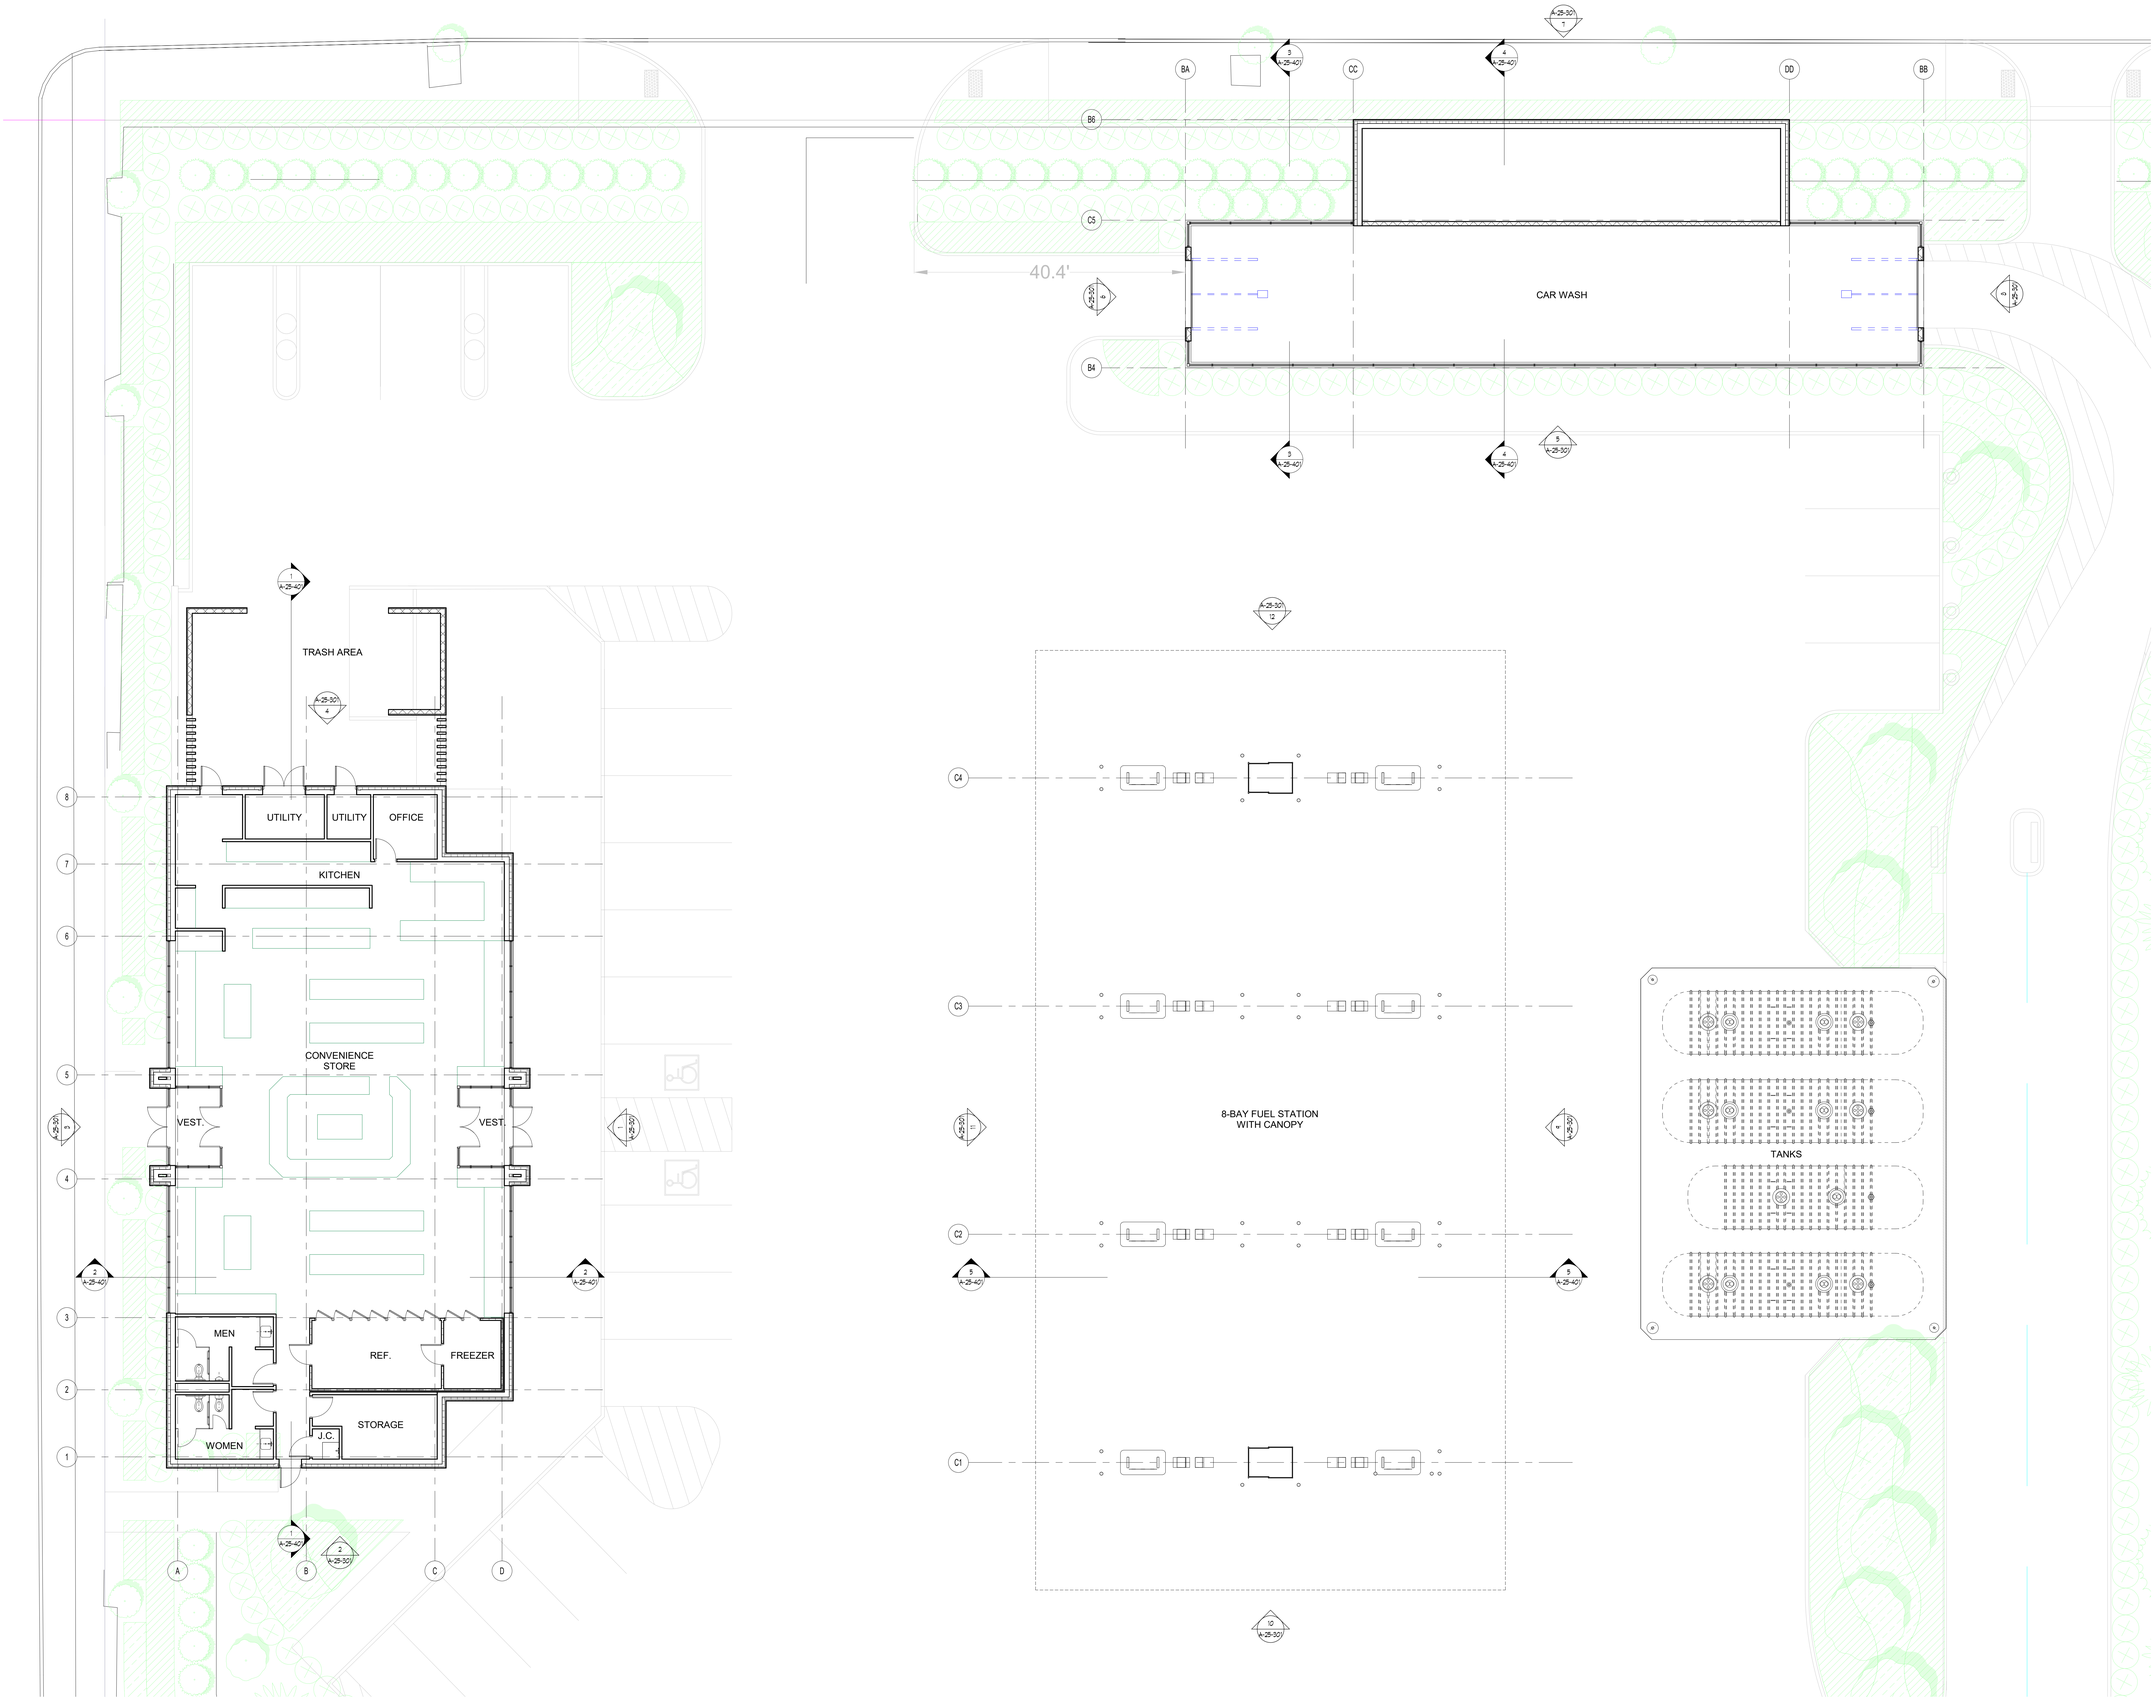

1 FLOOR PLAN
A-25-201 1/8" = 1'-0"

SOSH
atlantic city new york

STATE OF NEW JERSEY
THOMAS J. SYKES
21A00762900
REGISTERED ARCHITECT

Thomas J. Sykes, A.I.A., NJ Lic.# 07629
William A. Salerno, A.I.A., NJ Lic.# 08080

1020 Atlantic Ave., Atlantic City, NJ 08402
t: 609 - 345 - 5222 f: 609 - 345 - 7486
www.sosharch.com

CONSULTANT

Hard Rock HOTEL & CASINO

HRAC - Service Station

Pacific & Virginia Ave.
Atlantic City, NJ 08401

ISSUE

CAFRA & NJCRDA SUBMISSION - 2017 12 01

REVISIONS

No.	Date	Description

DRAWING TITLE:
FLOOR PLAN

DRAWN BY: Author
SCALE: 1/8" = 1'-0"
DATE: 2017 12 01
PROJECT NO.: 17013.03
DRAWING NO.
A-25-201

12/20/2017 2:23:35 PM C:\17013\2018_HRAC_Gas Station_Revised.rvt