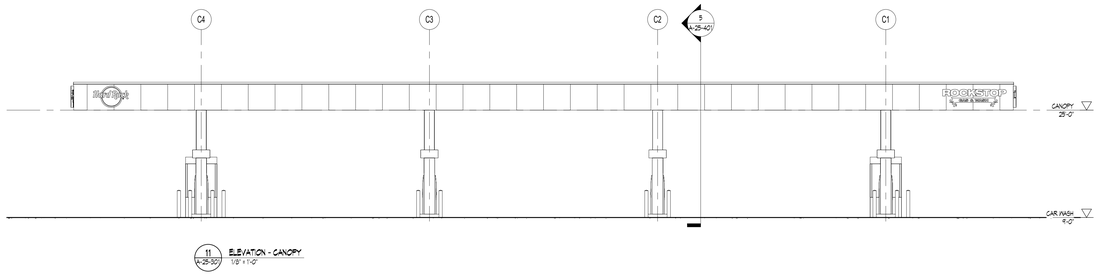

11 A-25-301 ELEVATION - CANOPY
1/8" = 1'-0"

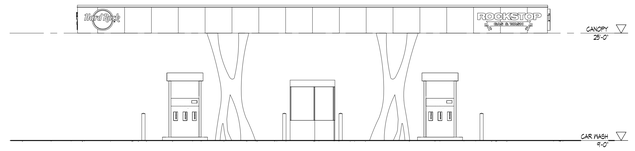

12 A-25-301 ELEVATION - CANOPY
1/8" = 1'-0"

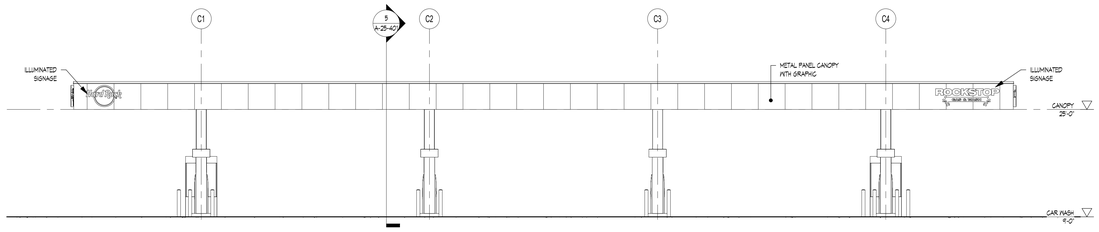

9 A-25-301 ELEVATION - CANOPY
1/8" = 1'-0"

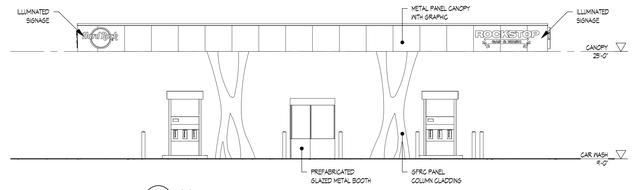

10 A-25-301 ELEVATION - CANOPY
1/8" = 1'-0"

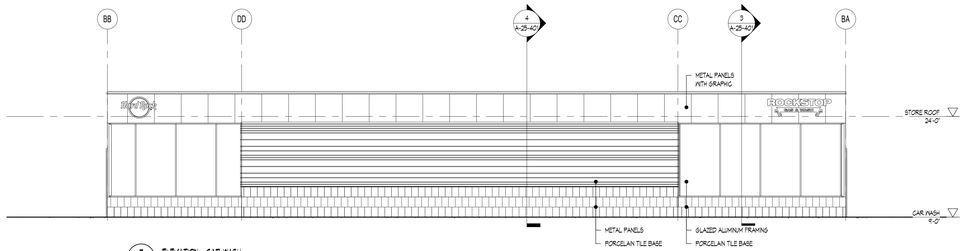

7 A-25-301 ELEVATION - CAR WASH
1/8" = 1'-0"

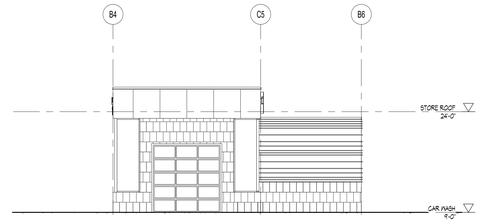

8 A-25-301 ELEVATION - CAR WASH
1/8" = 1'-0"

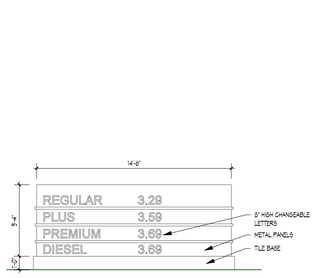

20 A-25-301 ENTRANCE SIGN
1/4" = 1'-0"

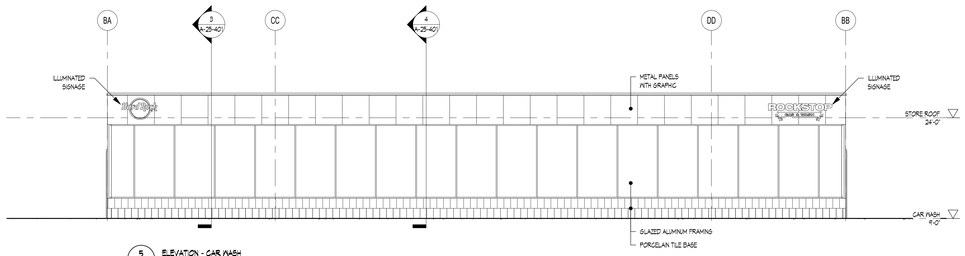

5 A-25-301 ELEVATION - CAR WASH
1/8" = 1'-0"

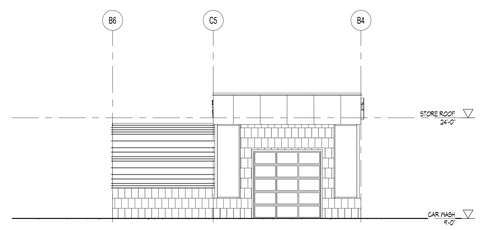

6 A-25-301 ELEVATION - CAR WASH
1/8" = 1'-0"

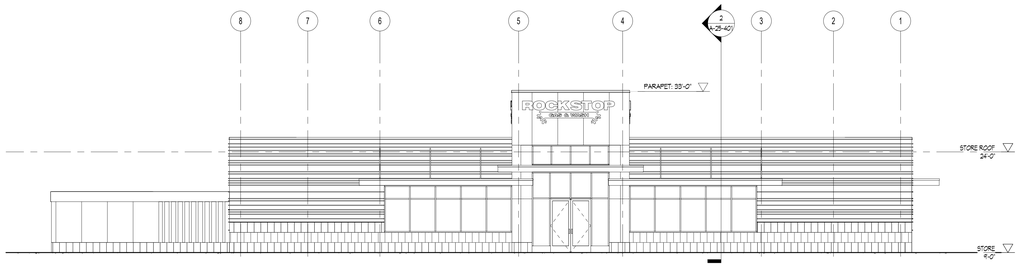

3 A-25-301 ELEVATION - STORE
1/8" = 1'-0"

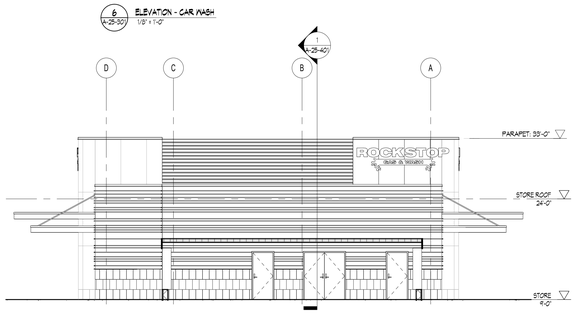

4 A-25-301 ELEVATION - STORE
1/8" = 1'-0"

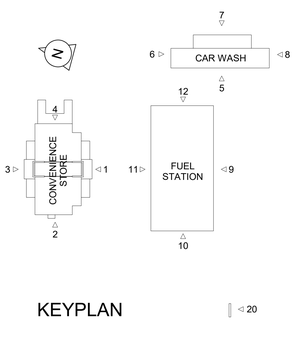

KEYPLAN 20

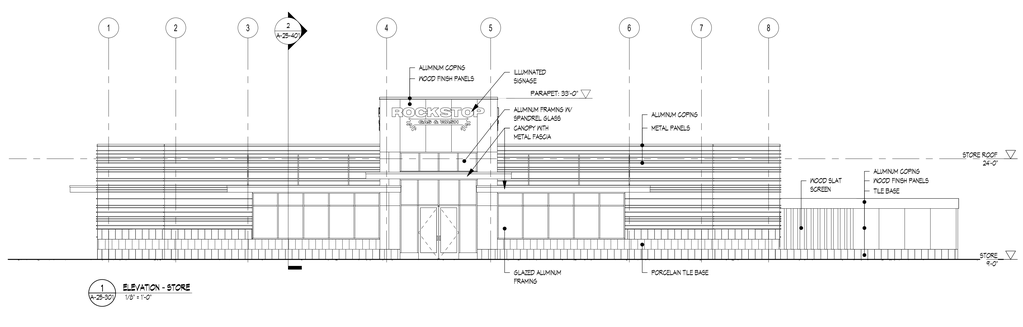

1 A-25-301 ELEVATION - STORE
1/8" = 1'-0"

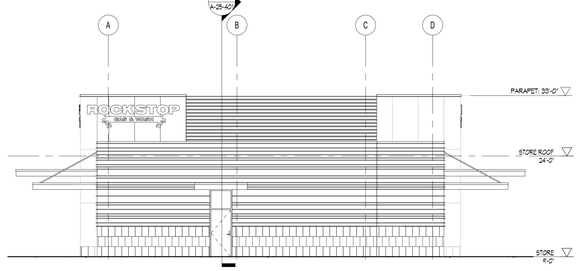

2 A-25-301 ELEVATION - STORE
1/8" = 1'-0"

C:\17013\01B_HRAC_Gas Station_Revised.rvt
12/20/2017 2:25:31 PM

SOSH
atlantic city new york

STATE OF NEW JERSEY
THOMAS J. SYKES
21AI00760900
REGISTERED ARCHITECT
Thomas J. Sykes, A.I.A., NJ Lic.# 07629
William A. Salerno, A.I.A., NJ Lic.# 08080
1020 Atlantic Ave., Atlantic City, NJ 08402
t: 609 - 345 - 5222 f: 609 - 345 - 7486
www.sosharch.com

CONSULTANT

HRAC - Service Station

Pacific & Virginia Ave.
Atlantic City, NJ 08401

ISSUE

CAFRA & NJCRDA SUBMISSION - 2017 12 01

REVISIONS

No.	Date	Description

DRAWING TITLE:
ELEVATIONS

DRAWN BY: Author
SCALE: As indicated
DATE: 2017 12 01
PROJECT NO.: 17013.03
DRAWING NO.
A-25-301