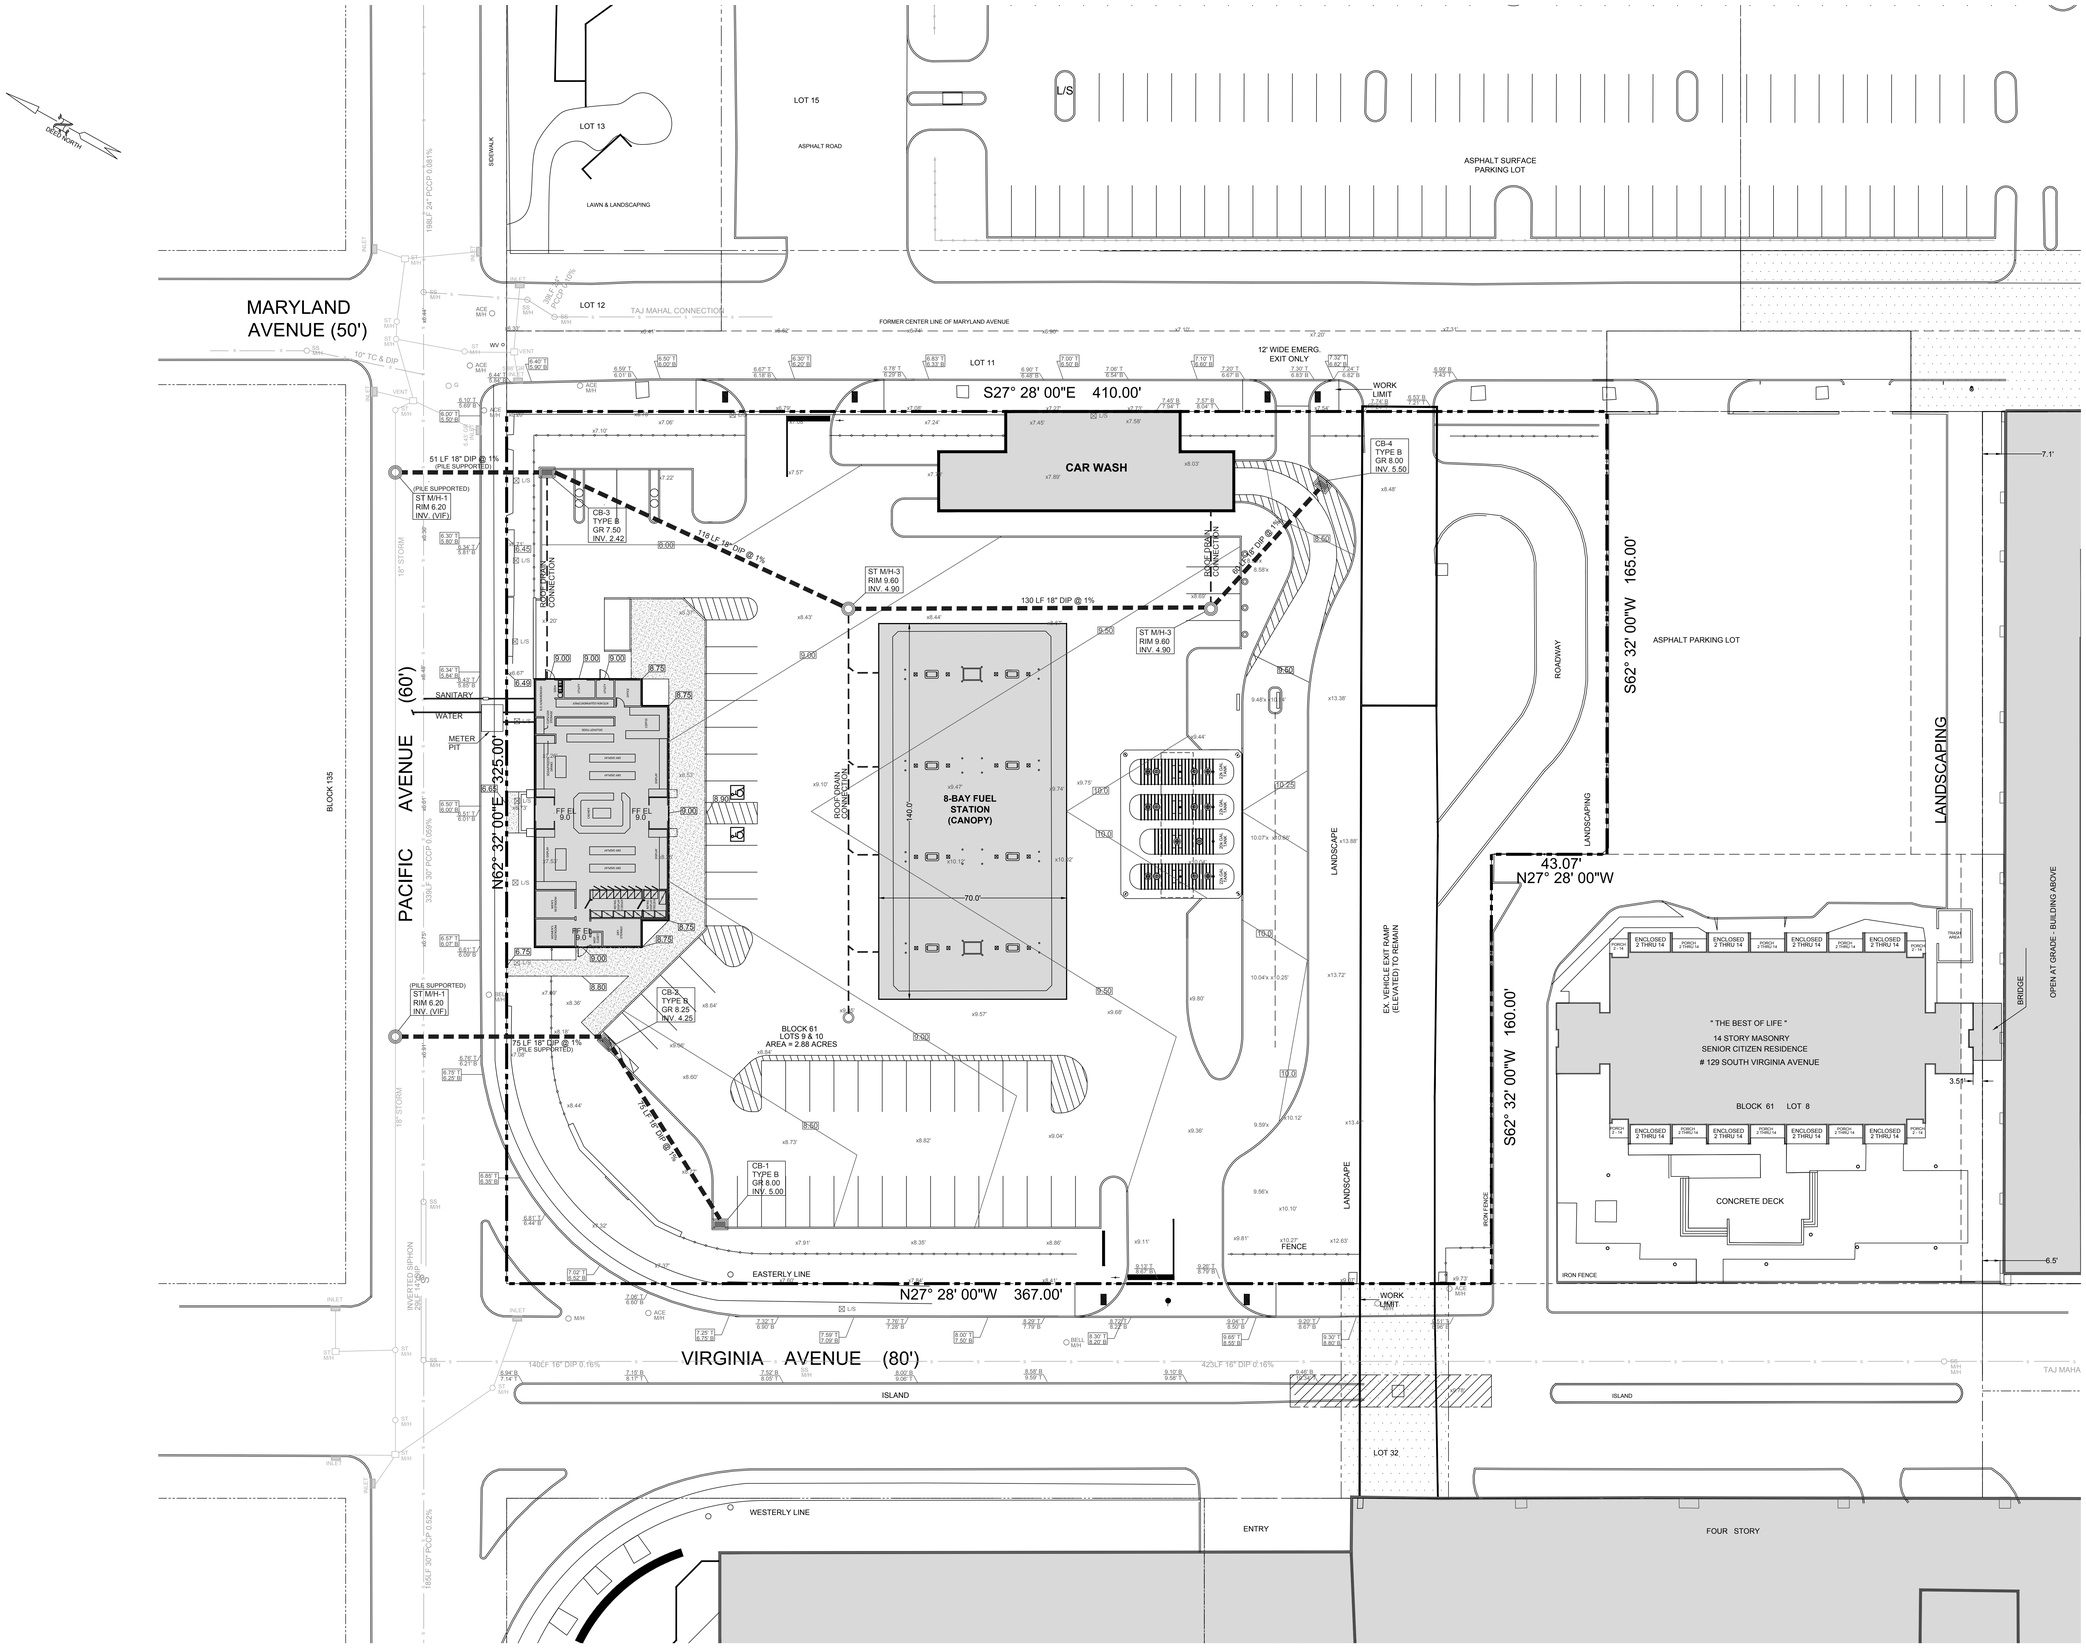

20 0 20 40 60

GRAPHIC SCALE IN FEET

SOSH
atlantic city new york

Thomas J. Sykes, A.I.A., NJ Lic.# 07629
William A. Salerno, A.I.A., NJ Lic.# 08080

1020 Atlantic Ave., Atlantic City, NJ 08401
t: 609 - 345 - 5222 f: 609 - 345 - 7486
www.sosharch.com

ARTHUR W. PONZIO, JR.
PROFESSIONAL PLANNER N.J. NO. 2676
PROFESSIONAL LAND SURVEYOR N.J. NO. GS20214
DATE

JON J. BARNHART
PROFESSIONAL PLANNER N.J. NO. LI00501500
PROFESSIONAL ENGINEER N.J. NO. GE43493

AWP
ARTHUR W. PONZIO CO. & ASSOCIATES, INC.
400 NORTH DOVER AVENUE, ATLANTIC CITY, N.J. 08401
PHONE: 609-344-8194 FAX: 609-344-1594
NEW JERSEY STATE AUTH. NO.: 24GA28001500
INFO@AWPONZIO.COM

Hard Rock HOTEL & CASINO

HRAC - Gas Station

Pacific & Virginia Ave.
Atlantic City, NJ 08401

ISSUE

CAFRA & NJCRDA SUBMISSION - 2017 12 01

REVISIONS

No.	Date	Description

DRAWING TITLE:

GRADING, DRAINAGE & UTILITY PLAN

DRAWN BY: N. ZURINSKAS

SCALE: 1" = 20'

DATE: 2017 12 01

PROJECT NO.: 17013 33797 AWP

DRAWING NO.

C-25-003