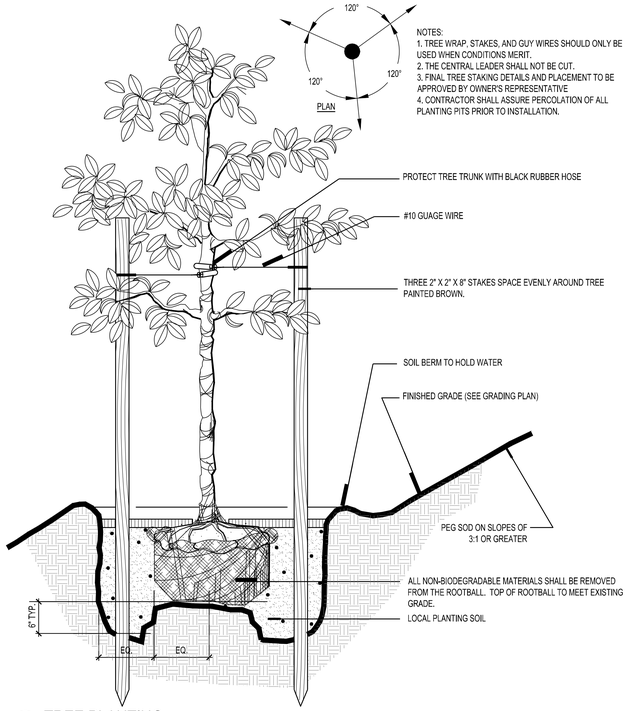

1 TREE PLANTING
DETAIL N.T.S

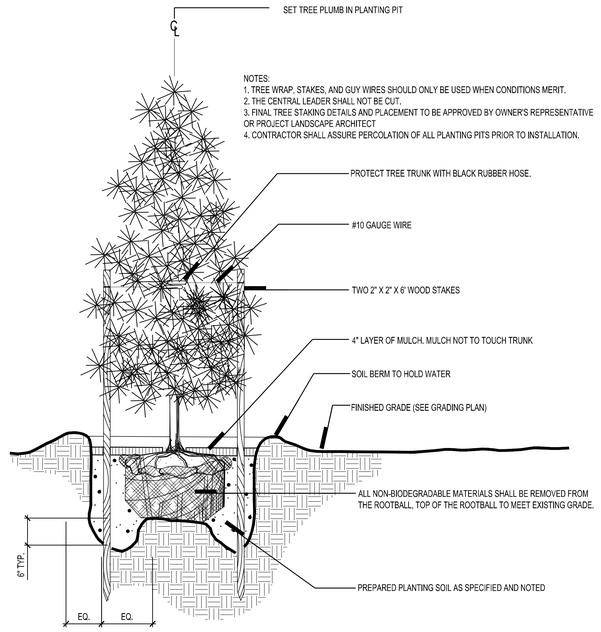

2 EVERGREEN TREE PLANTING
DETAIL N.T.S.

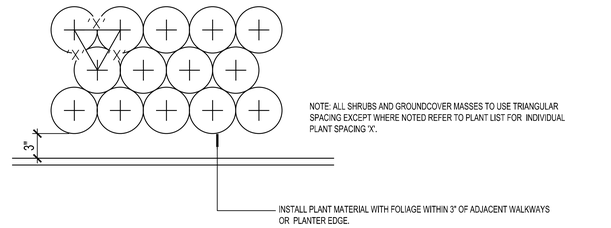

3 SHRUB & GROUNDCOVER SPACING
PLAN NOT TO SCALE

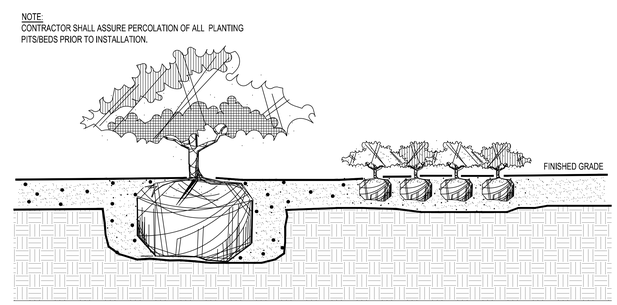

4 SHRUB PLANTING
DETAIL SCALE: N.T.S.

SOSH
atlantic city new york

Thomas J. Sykes, A.I.A., NJ Lic.# 07629
William A. Salerno, A.I.A., NJ Lic.# 08080
1020 Atlantic Ave., Atlantic City, NJ 08401
t: 609 - 345 - 5222 f: 609 - 345 - 7486
www.sosharch.com

CONSULTANT
EDSA
400 E. PRATT ST, SUITE 502
BALTIMORE, MD. 21202
443.539.3350
www.edsaplan.com

STATE OF NEW JERSEY
CRAIG A. STONER
21AS0010090
LICENSED
LANDSCAPE ARCHITECT
CRAIG A. STONER, PLA, ASLA
NJ Lic. # 21AS0010090

Hard Rock HOTEL & CASINO

HRAC - Service Station

Pacific & Virginia Ave.
Atlantic City, NJ 08401

ISSUE

CAFRA & NJCRDA SUBMISSION - 2017 12 01

REVISIONS

No.	Date	Description

DRAWING TITLE:
PLANTING DETAILS

DRAWN BY: EDSA
SCALE:
DATE: 2017.12.01
PROJECT NO.: 17013
DRAWING NO.:
L-25-510

C:\17013\2018_HRAC_Gas Station_Viewer.rvt
11/30/2017 9:50:52 PM