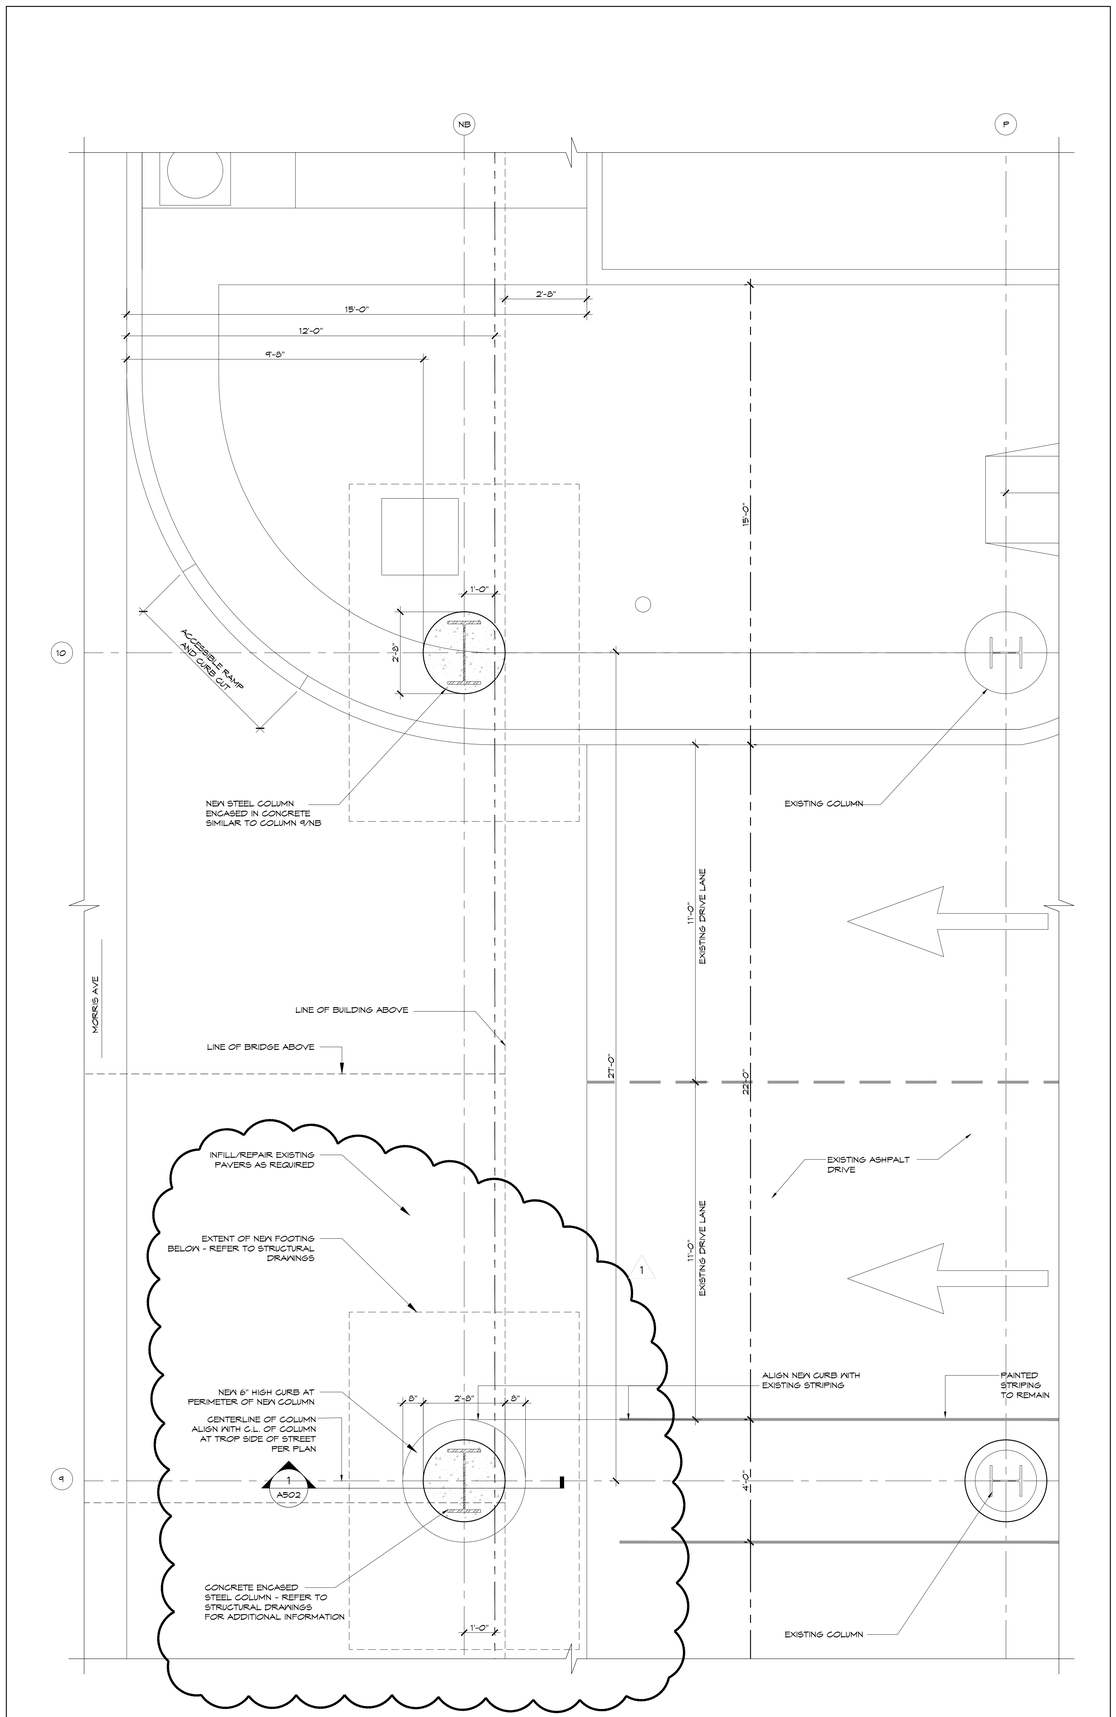

PLAN DETAIL | SCALE 1/2"=1'-0" | 1

SOSH
atlantic city
1020 Atlantic Avenue
Atlantic City, NJ 08401
T: 609.345.5222
F: 609.345.7486
new york
145 West 57th Street
New York, NY 10019
T: 212.246.2770
F: 212.246.2771
www.sosharch.com

STATE OF NEW JERSEY
WILLIAM A. SALERNO
21AI00808000
REGISTERED ARCHITECT

William A. Salerno - New Jersey License # 21AI00808000

TROPICANA
ATLANTIC CITY

TROPICANA
CONNECTOR BRIDGE

BRIGHTON AVE &
THE BOARDWALK
ATLANTIC CITY, NJ 08401

SUBMISSIONS

NO.	DATE:	DESCRIPTION:
1	10/19/2017	CRDA REVIEW
	09/07/2017	PERMIT SET

DRAWING TITLE:
PLAN DETAILS -
COLUMN FOOTING

DRAWN BY: VDG
REVIEWED BY: VDG
PROJECT NO. 17000.24
DRAWING NO. A-501