© 2019 - Kitchen & Associates - All planning and architectural concepts shown on this document are the intellectual property of Kitchen & Associates

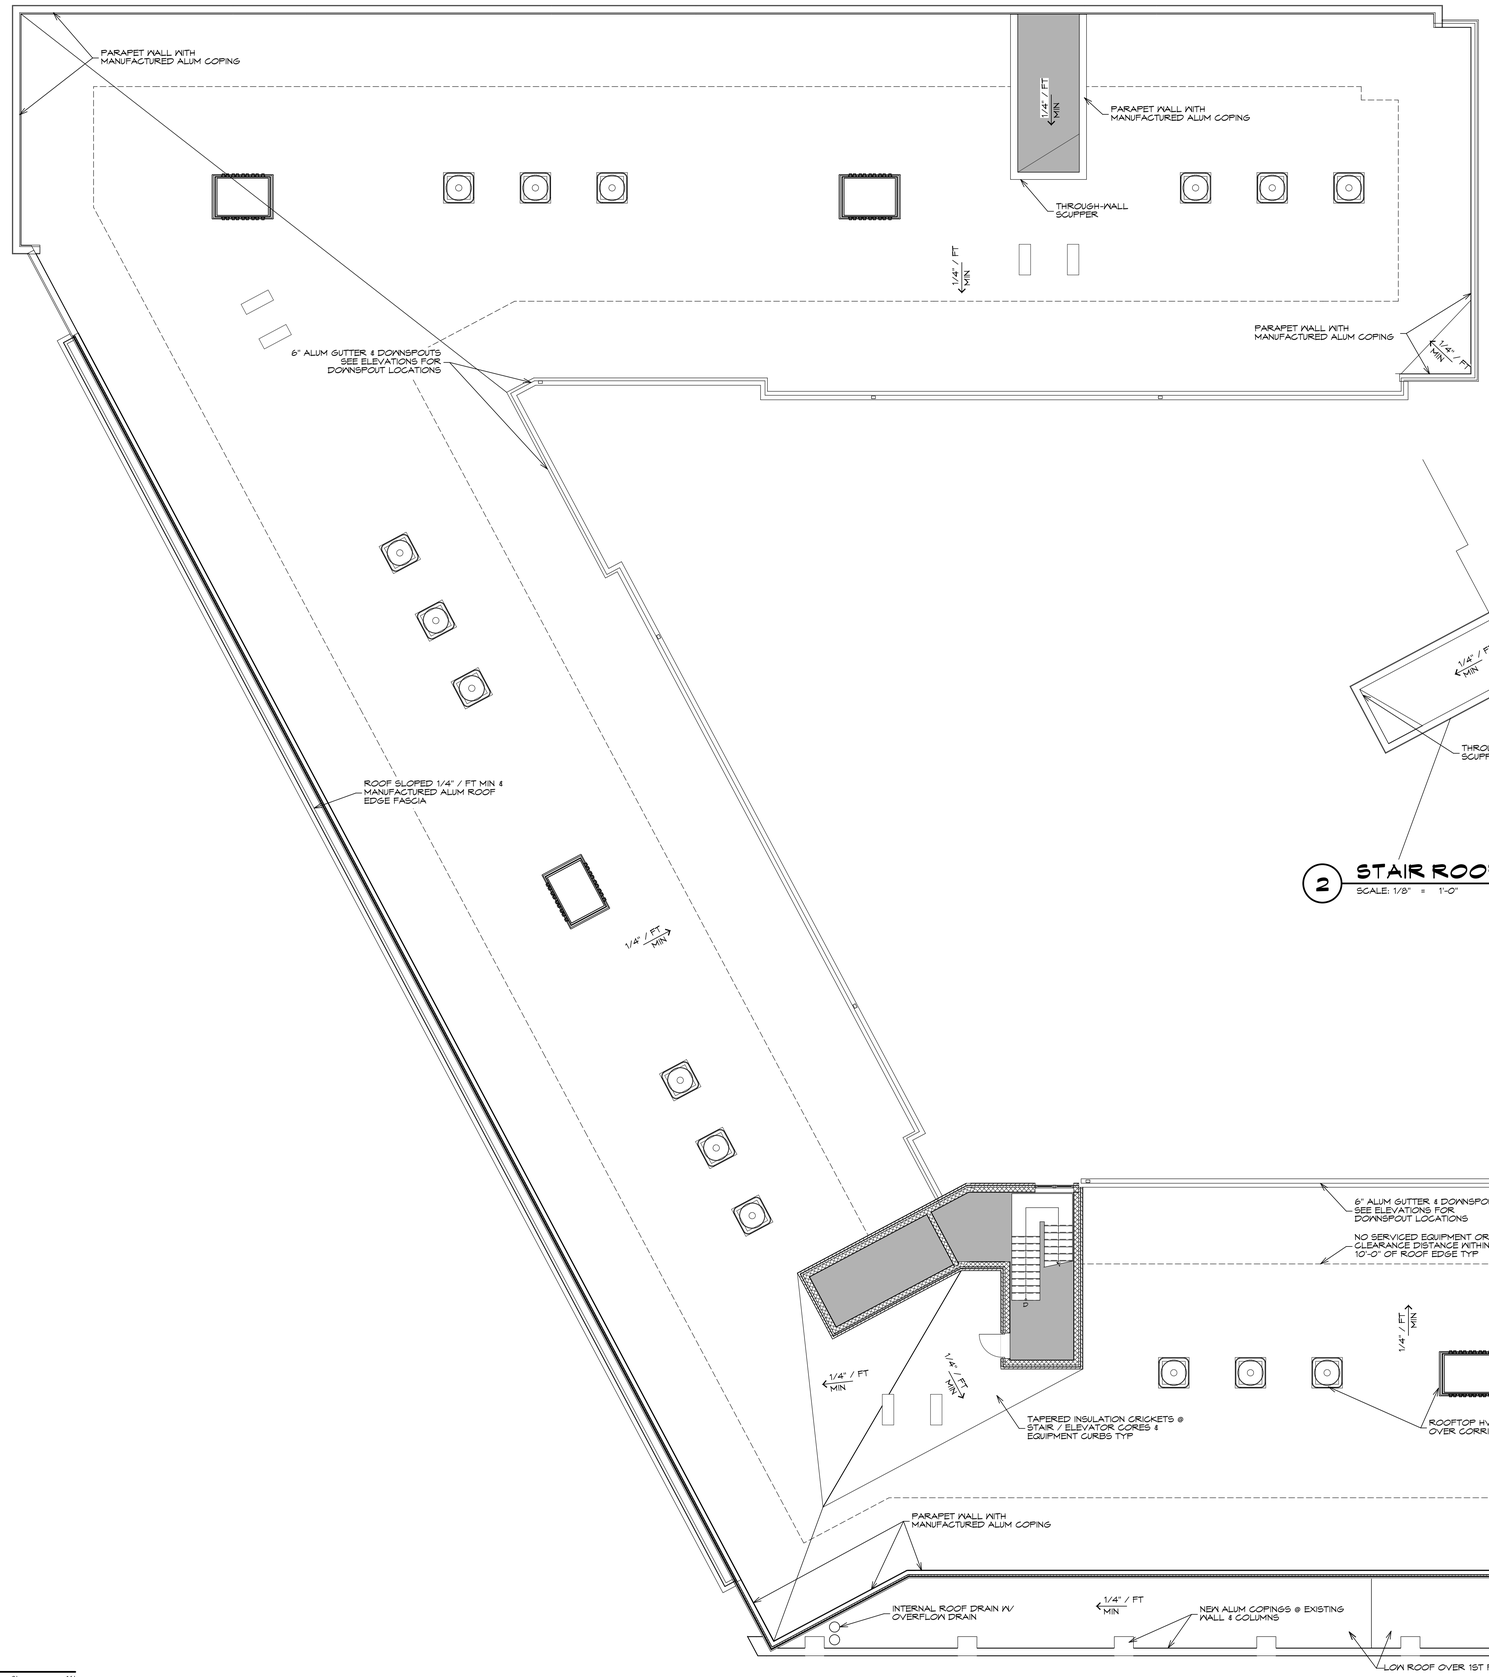

1 ROOF PLAN
SCALE: 1/8" = 1'-0"

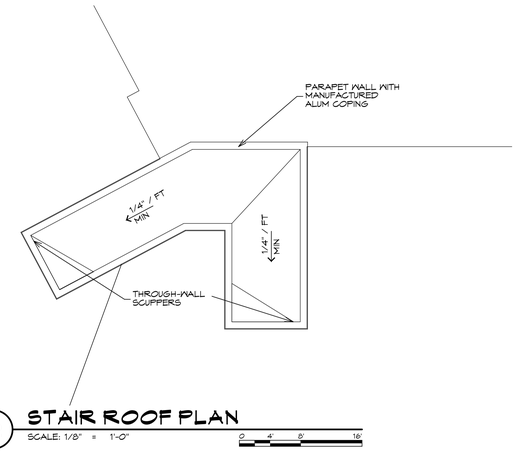

2 STAIR ROOF PLAN
SCALE: 1/8" = 1'-0"

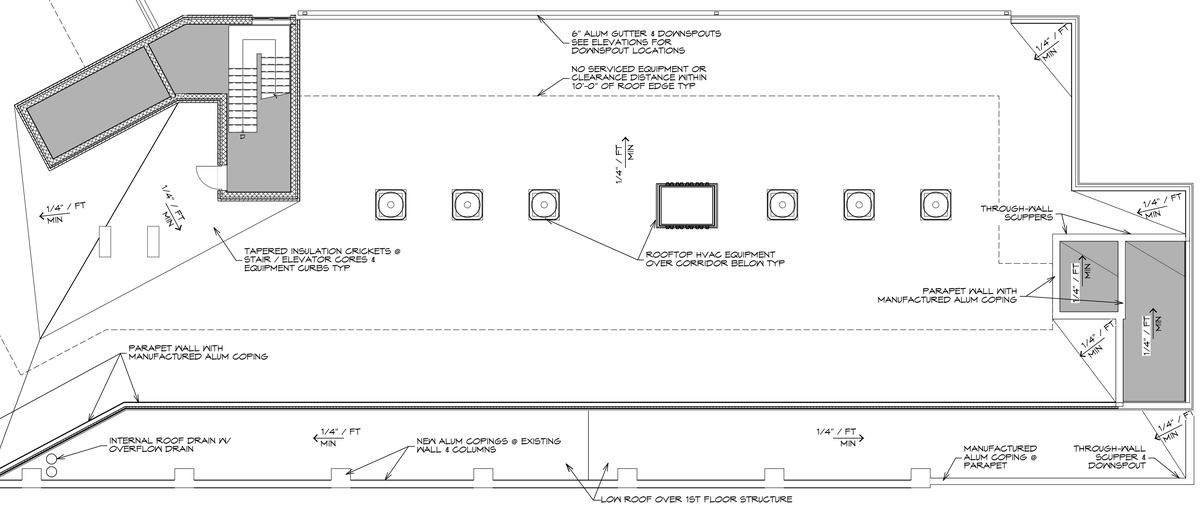

Kitchen & Associates
Architecture
Engineering
Planning
Interiors
756 Haddon Avenue
Collingswood, NJ 08108
856.854.1880
kitchenandassociates.com

COA# 21AC00368700
Stephen L. Schoch
LIC. #21A00999800

Date:	04-08-2019
Job #:	17159
Drawn:	SB
Mngr:	JH

Rev #	Name	Date
17159		

ACDEVCO

SCHEMATIC DESIGN

STOCKTON UNIVERSITY ATLANTIC CITY CAMPUS, PHASE 2
16 S. Providence Avenue
Atlantic City, NJ 08401

A04
ROOF PLAN

BIMcloud: bimmgr.local - BIMcloud/17159_Eldredge_SH/17159_Eldredge_Comp.ROOF PLAN,Monday, April 8, 2019 8:49 AM

NOTE: THIS DRAWING IS FORMATED TO A 30"x42" SHEET SIZE.