© 2019 - Kitchen & Associates - All planning and architectural concepts shown on this document are the intellectual property of Kitchen & Associates

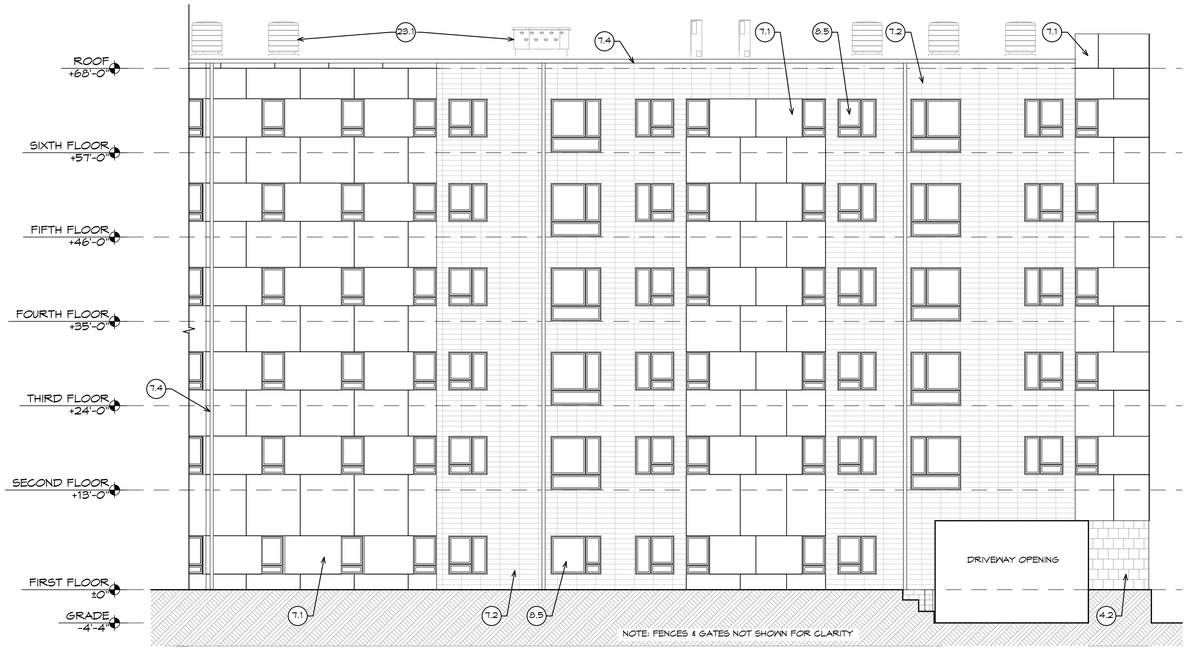

1 SOUTH COURTYARD ELEVATION

SCALE: 1/8" = 1'-0"

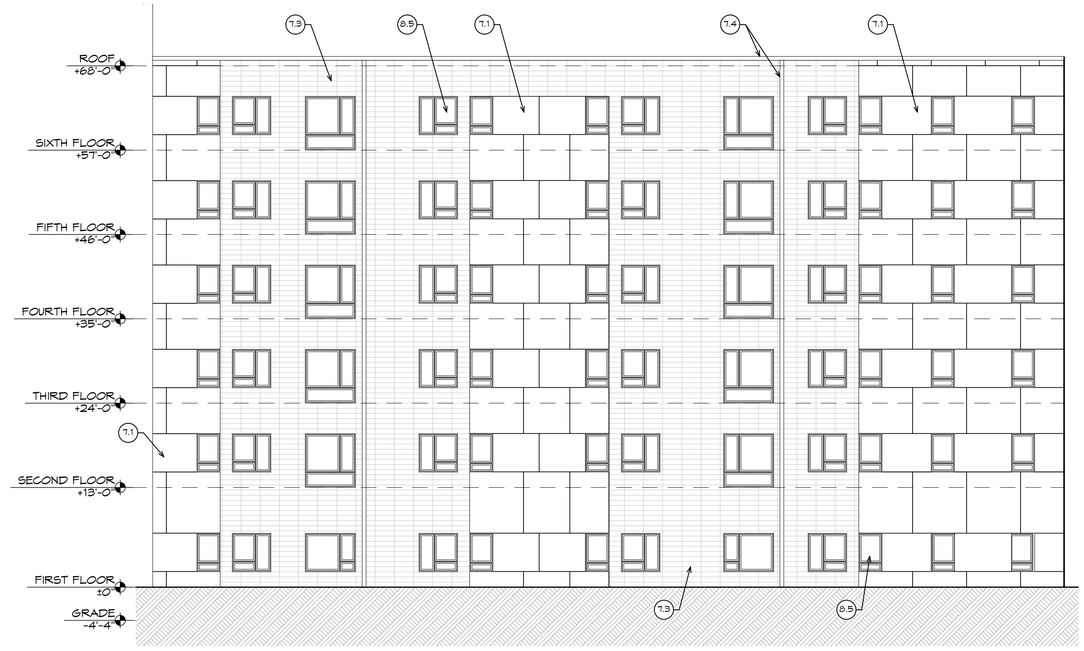

2 EAST COURTYARD ELEVATION

SCALE: 1/8" = 1'-0"

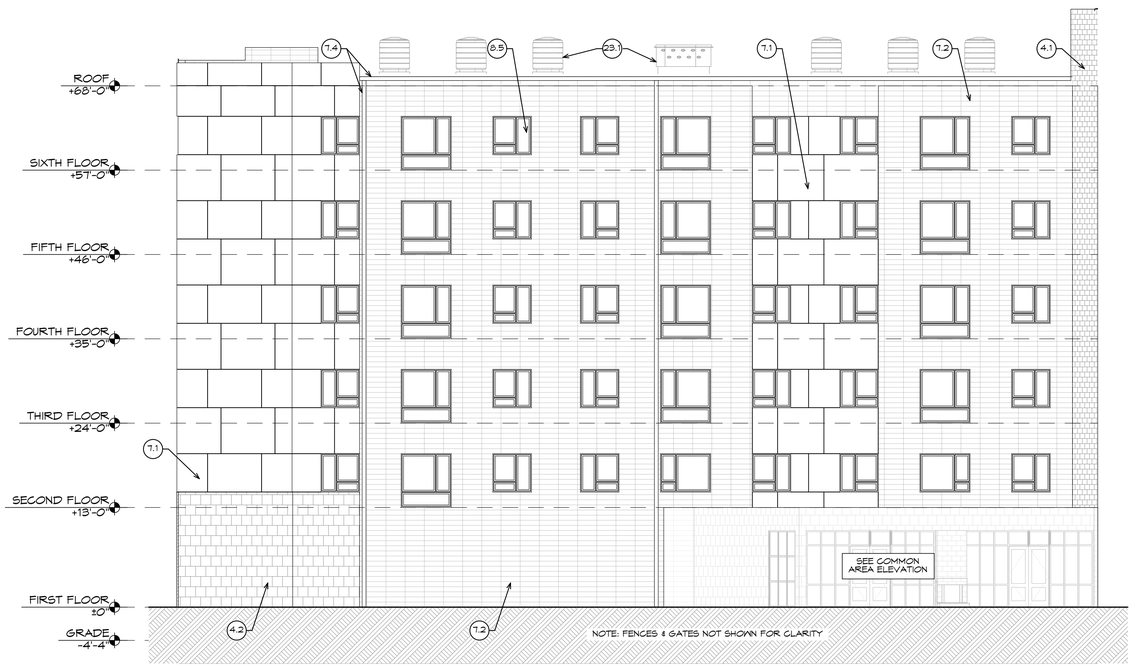

3 NORTH COURTYARD ELEVATION

SCALE: 1/8" = 1'-0"

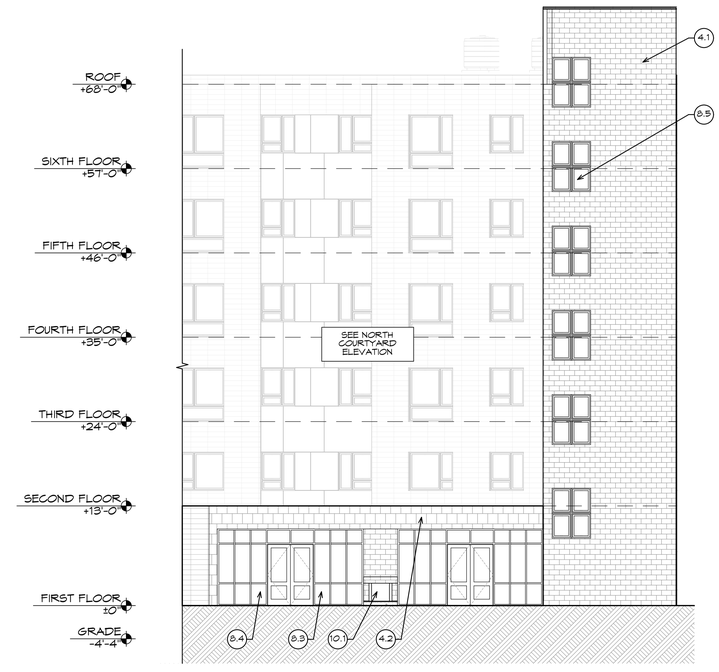

4 COMMON AREA ELEVATION

SCALE: 1/8" = 1'-0"

ELEVATION NOTES / KEY NOTES

DIVISION 3 – CONCRETE
- 3.1 ADA COMPLIANT RAMP, STAIR AND ENTRY PATIO FLUSH WITH INTERIOR FINISHED FLOOR.

DIVISION 4 – MASONRY
- 4.1 GROUND-FACE CMU VENEER - SIZE 1
- 4.2 GROUND-FACE CMU VENEER - SIZE 2
- 4.3 TERRACOTTA PANEL – COLOR 1
- 4.4 TERRACOTTA PANEL – COLOR 2
- 4.5 TERRACOTTA PANEL – COLOR 3
- 4.6 GROUND-FACE CMU BUILT-IN PLANTER

DIVISION 7 – THERMAL & MOISTURE PROTECTION
- 7.1 COMPOSITE METAL PANEL SYSTEM
- 7.2 RAINSCREEN - TYPE 1
- 7.3 RAINSCREEN - TYPE 2
- 7.4 ALUMINUM GUTTER / DOWNSPOUT SYSTEM TO CAST IRON BOOTS & CLEANOUTS
- 7.5 HORIZONTAL CORRUGATED METAL PANEL

DIVISION 8 - DOORS & WINDOWS
- 8.1 PAINTED HOLLOW METAL DOOR & FRAME
- 8.2 ALUMINUM CURTAINWALL SYSTEM.
- 8.3 ALUMINUM STOREFRONT SYSTEM.
- 8.4 STOREFRONT DOOR
- 8.5 VINYL WINDOWS
- 8.6 INSULATED COILING OVERHEAD DOOR

DIVISION 10 –SPECIALTIES
- 10.1 INDOOR / OUTDOOR FIREPLACE
- 10.2 ALUMINUM CANOPY WITH HANGING RODS

DIVISION 23 –HVAC
- 23.1 ROOFTOP HVAC EQUIP.

KEY PLAN

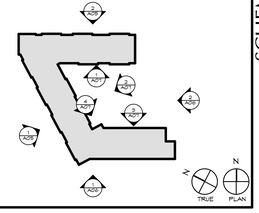

Kitchen & Associates
Architecture
Engineering
Planning
Interiors
756 Haddon Avenue
Collingswood, NJ 08108
856.854.1880
kitchenandassociates.com

COA#: 21AC00082700

Stephen L. Schoch
LIC. #:21A00099800

Date:	04-08-2019
Job #:	17159
Drawn:	SB
Mngr:	JH

Rev #	Name	Date

17159

ACDEVCO

SCHEMATIC DESIGN

STOCKTON UNIVERSITY ATLANTIC CITY CAMPUS, PHASE 2

16 S. Providence Avenue
Atlantic City, NJ 08401

A07
EXTERIOR ELEVATIONS

BIMcloud: bimmgr.local - BIMcloud/17159_Eldredge_SH/17159_Eldredge_Comp.EXTERIOR ELEVATIONS,Monday, April 8, 2019,8:48 AM