© 2019 - Kitchen & Associates. All planning and architectural concepts shown on this document are the intellectual property of Kitchen & Associates

BIMcloud: bimmgr:local - BIMcloud/17159_Eldredge_SH/17159_Eldredge_Comp:SCHEMATIC WALL SECTIONS,Monday, April 8, 2019,8:48 AM

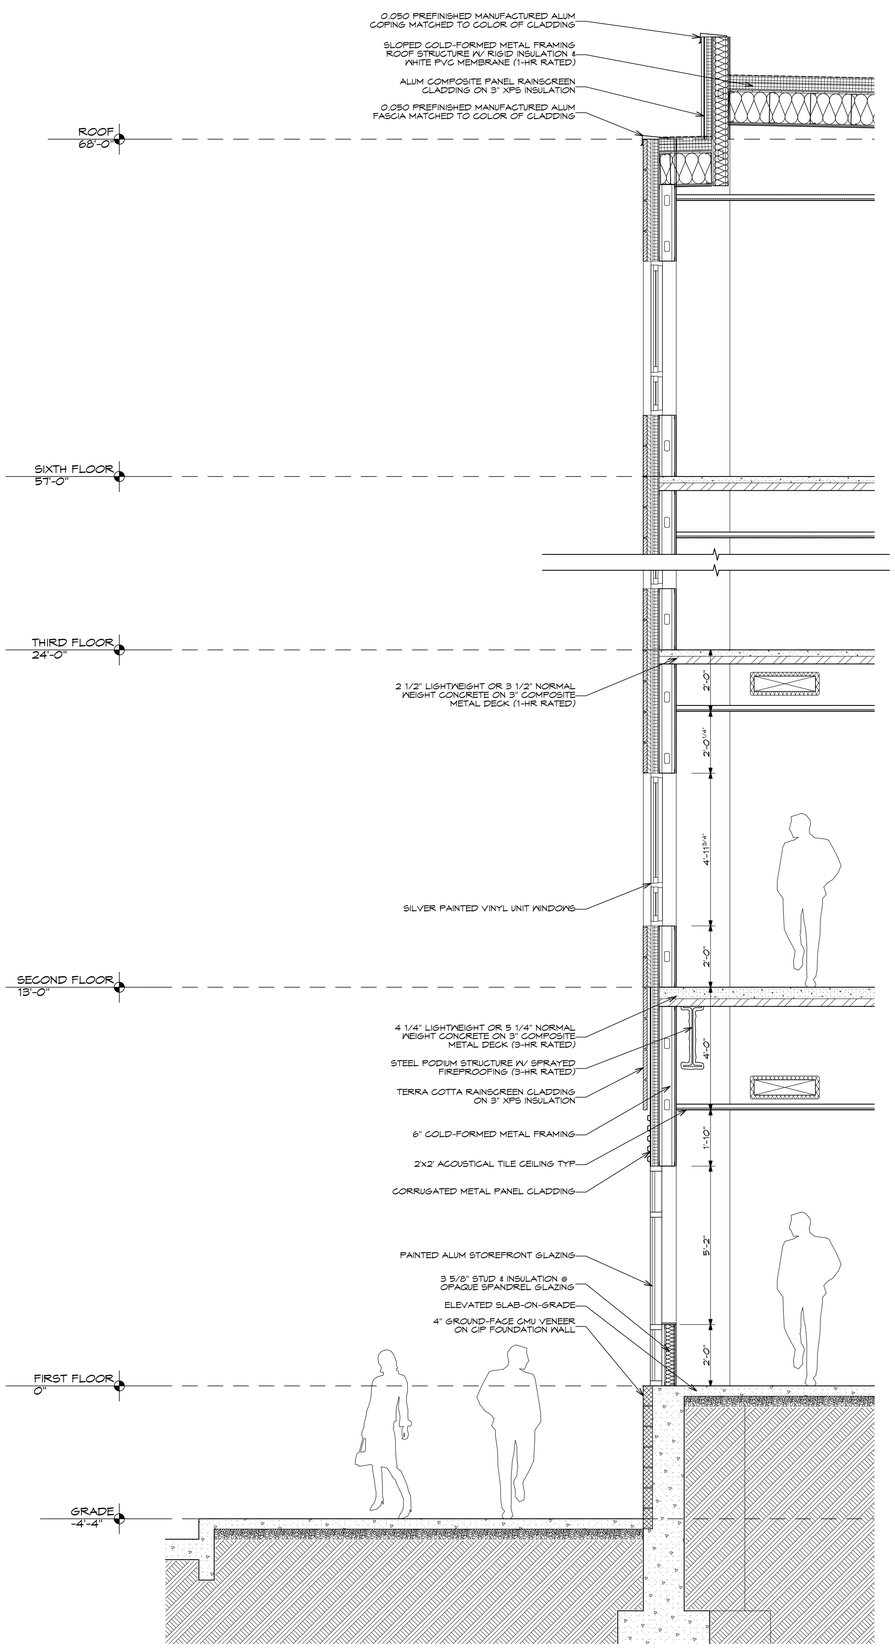

7 WALL SECTION @ ATLANTIC AVE

SCALE: 1/2" = 1'-0"

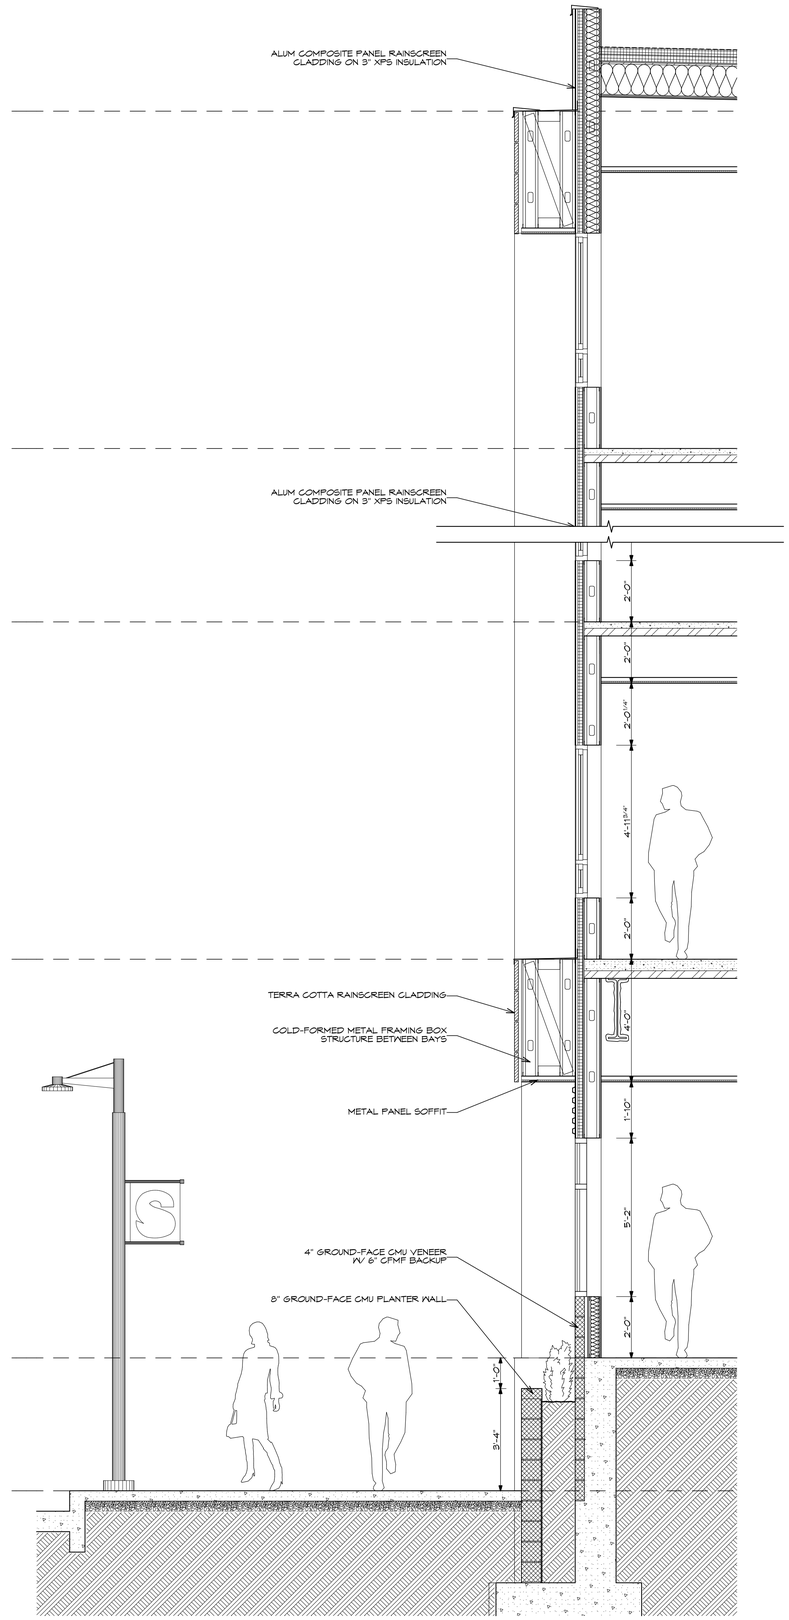

8 WALL SECTION @ ATLANTIC AVE

NOT TO SCALE

Kitchen & Associates
Architecture
Engineering
Planning
Interiors
756 Haddon Avenue
Collingswood, NJ 08108
856.854.1880
kitchenandassociates.com

COA# 21AC00085700

Stephen L. Schoch
LIC. #21A00999800

Date:	04-08-2019
Job #:	17159
Drawn:	SB
Mngr:	JH

Rev #	Name	Date

17159

ACDEVCO

SCHEMATIC DESIGN

STOCKTON UNIVERSITY ATLANTIC CITY CAMPUS, PHASE 2

16 S. Providence Avenue
Atlantic City, NJ 08401

A08

SCHEMATIC WALL SECTIONS