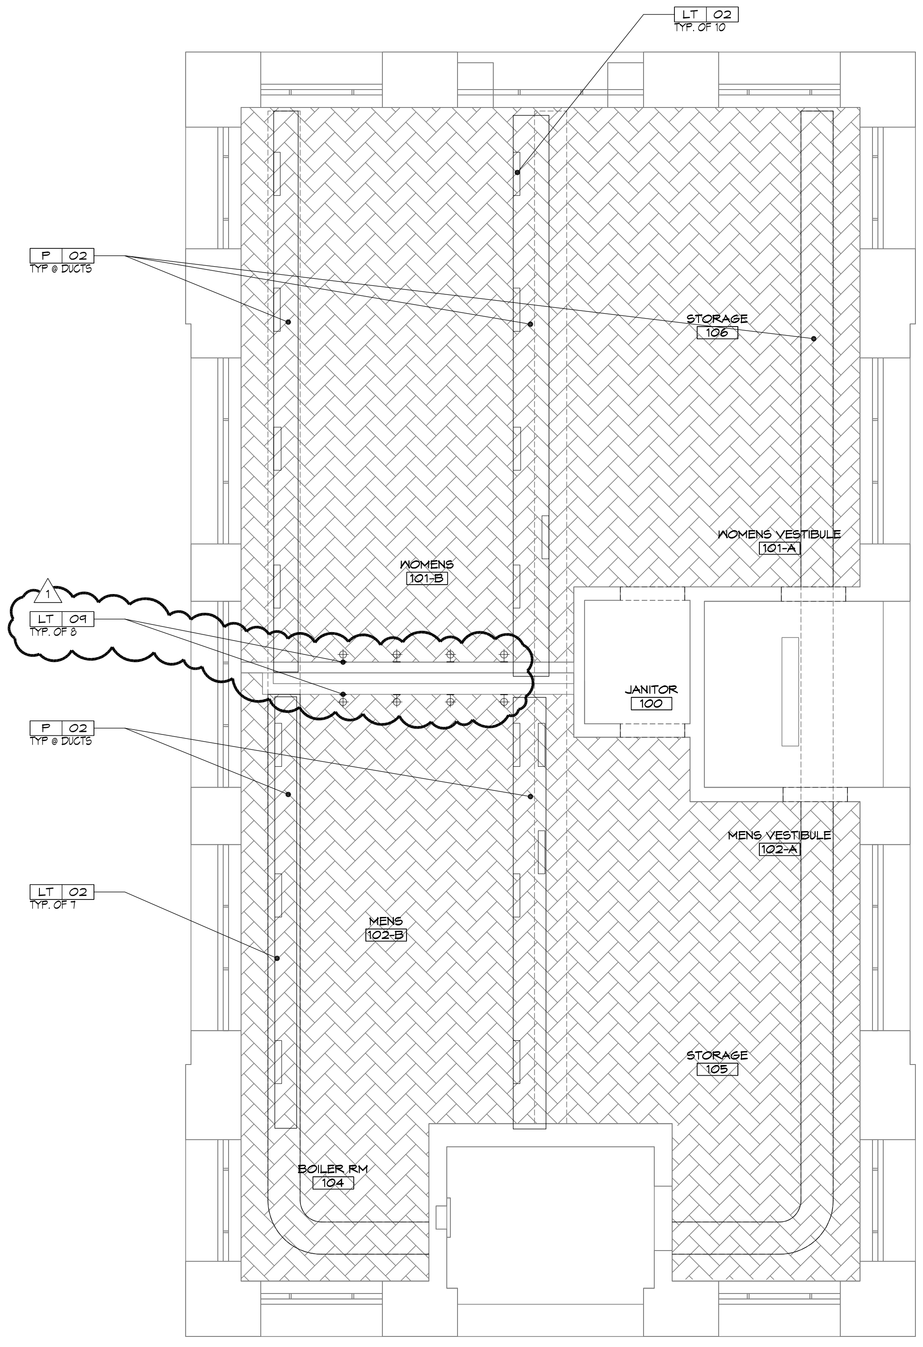

PROPOSED REFLECTED CEILING PLAN | SCALE 1/4" = 1'-0" | 2

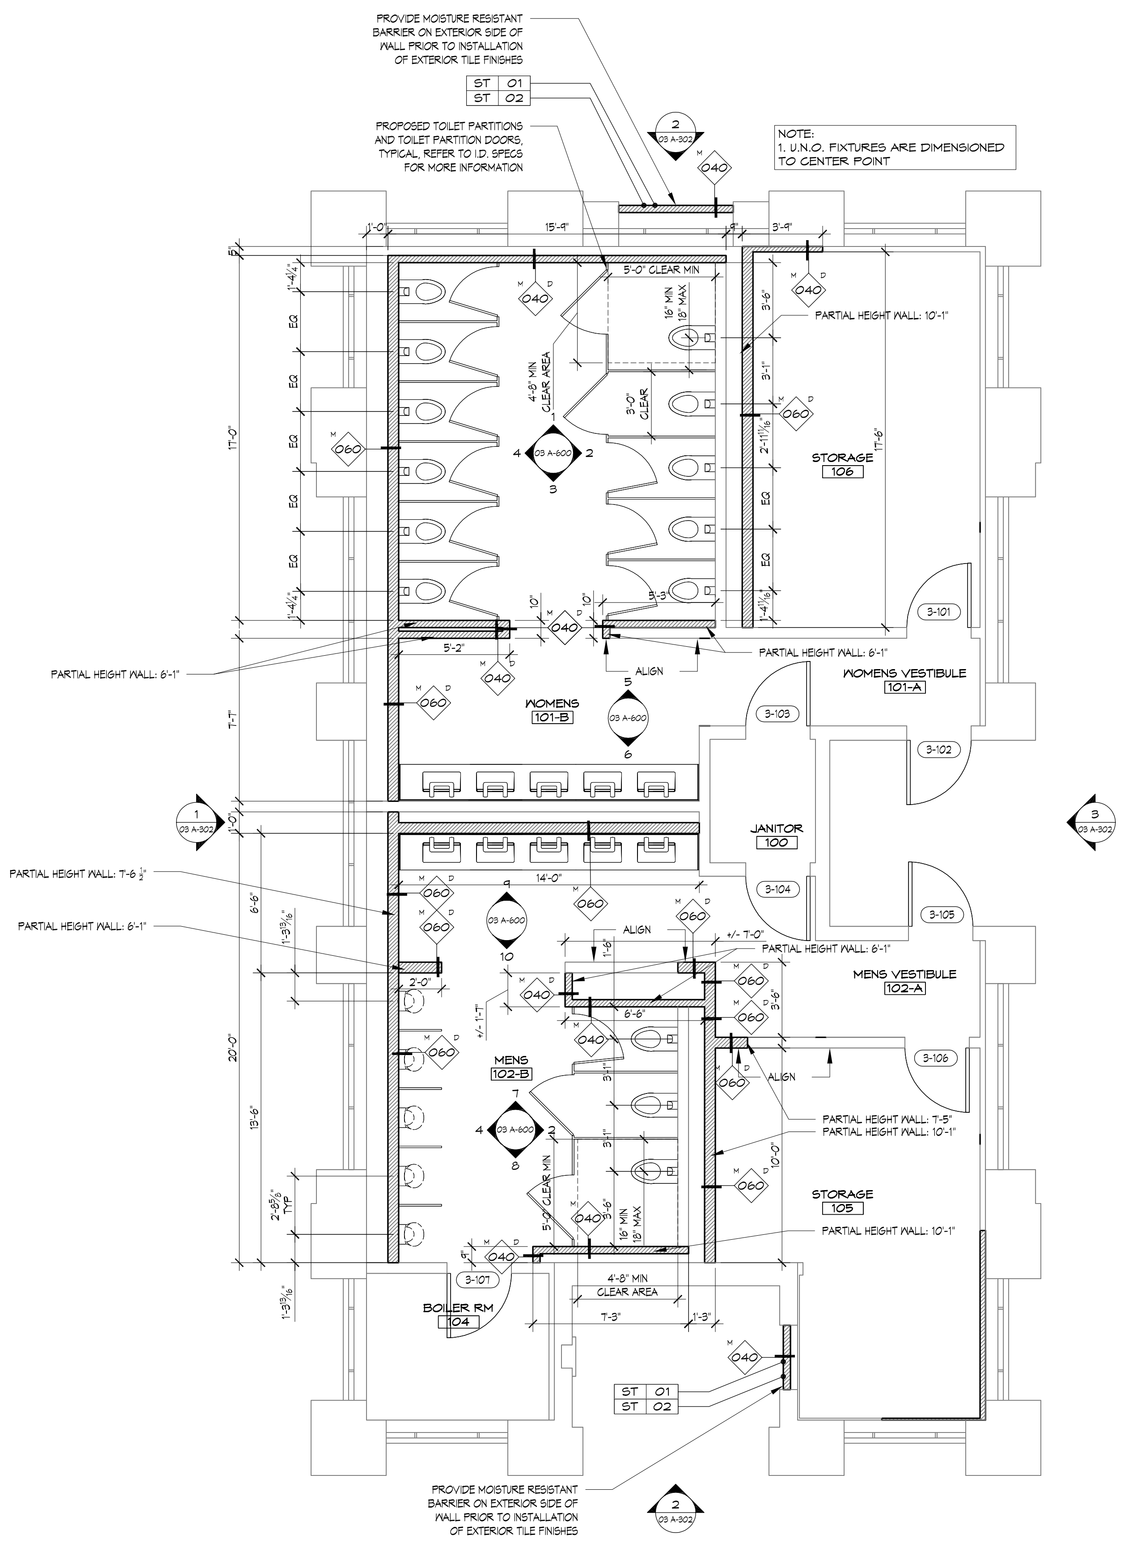

PROPOSED FLOOR PLAN | SCALE 1/4" = 1'-0" | 1

SOSH
atlantic city - new york - philadelphia

Thomas J. Sykes, A.I.A., P.P.
Founding Principal
William A. Salerno, A.I.A., P.P.
Founding Principal
Nory Hazaveh, A.I.A., P.P.
Founding Principal
Mark Petrella, A.I.A.
Principal
Kimberly McCarron, NCARB
Principal
John DeRichie, R.A., A.I.A., NCARB
Principal

www.sosharch.com

AC Boardwalk Restroom
Renovation
Atlantic City, NJ

SUBMISSIONS

NO.	DATE:	DESCRIPTION:
1	2020 07 13	ADDENDUM 04
	2020 06 19	CONSTRUCTION DOCUMENTS

DRAWING TITLE:
PLANS FIRST LEVEL
MISSISSIPPI AVENUE

DRAWN BY: AJS
REVIEWED BY: AJG
PROJECT NO. 19074.00
DRAWING NO. 03 A-101