SOSH
atlantic city - new york - philadelphia

Thomas J. Sykes, A.I.A., P.P.
Founding Principal
William A. Salerno, A.I.A., P.P.
Founding Principal
Nory Hazaveh, A.I.A., P.P.
Founding Principal
Mark Petrella, A.I.A.
Principal
Kimberly McCarron, NCARB
Principal
John DeRichie, R.A., A.I.A., NCARB
Principal

www.sosharch.com

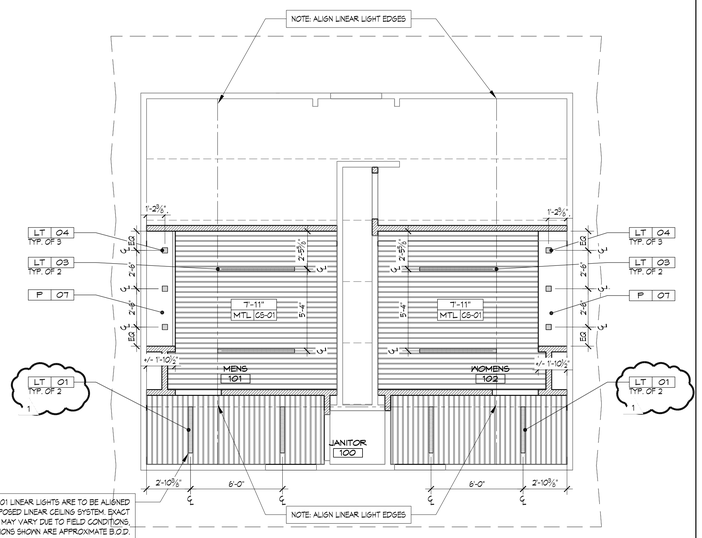

NOTE: LT-01 LINEAR LIGHTS ARE TO BE ALIGNED WITH PROPOSED LINEAR CEILING SYSTEM. EXACT LOCATIONS MAY VARY DUE TO FIELD CONDITIONS. DIMENSIONS SHOWN ARE APPROXIMATE B.O.D. CONSULT WITH ARCHITECT FOR MAJOR DEVIATIONS. LIGHTS ARE DIMENSIONED TO CENTER POINTS U.N.O.

NOTE:
REFER TO MEP DRAWINGS FOR MORE INFORMATION ON EXHAUSTS AND FIRE ALARM DEVICES

PROPOSED REFLECTED CEILING PLAN | SCALE 1/4" = 1'-0" | 2

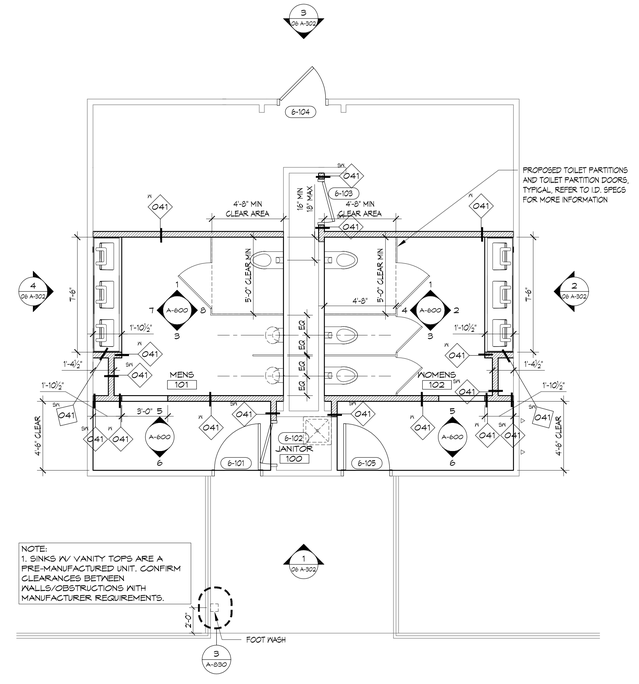

NOTE:
1. SINKS W/ VANITY TOPS ARE A PRE-MANUFACTURED UNIT. CONFIRM CLEARANCES BETWEEN WALLS/OBSTRUCTIONS WITH MANUFACTURER REQUIREMENTS.

PROPOSED FLOOR PLAN | SCALE 1/4" = 1'-0" | 1

AC Boardwalk Restroom
Renovation
Atlantic City, NJ

SUBMISSIONS

NO.	DATE:	DESCRIPTION:
1	2020 07 13	ADDENDUM 04
	2020 06 19	CONSTRUCTION DOCUMENTS

DRAWING TITLE:
PLANS FIRST LEVEL
BARTRAM AVENUE

DRAWN BY: AJS	DRAWING NO.
REVIEWED BY: AJG	06 A-101
PROJECT NO. 19074.00	