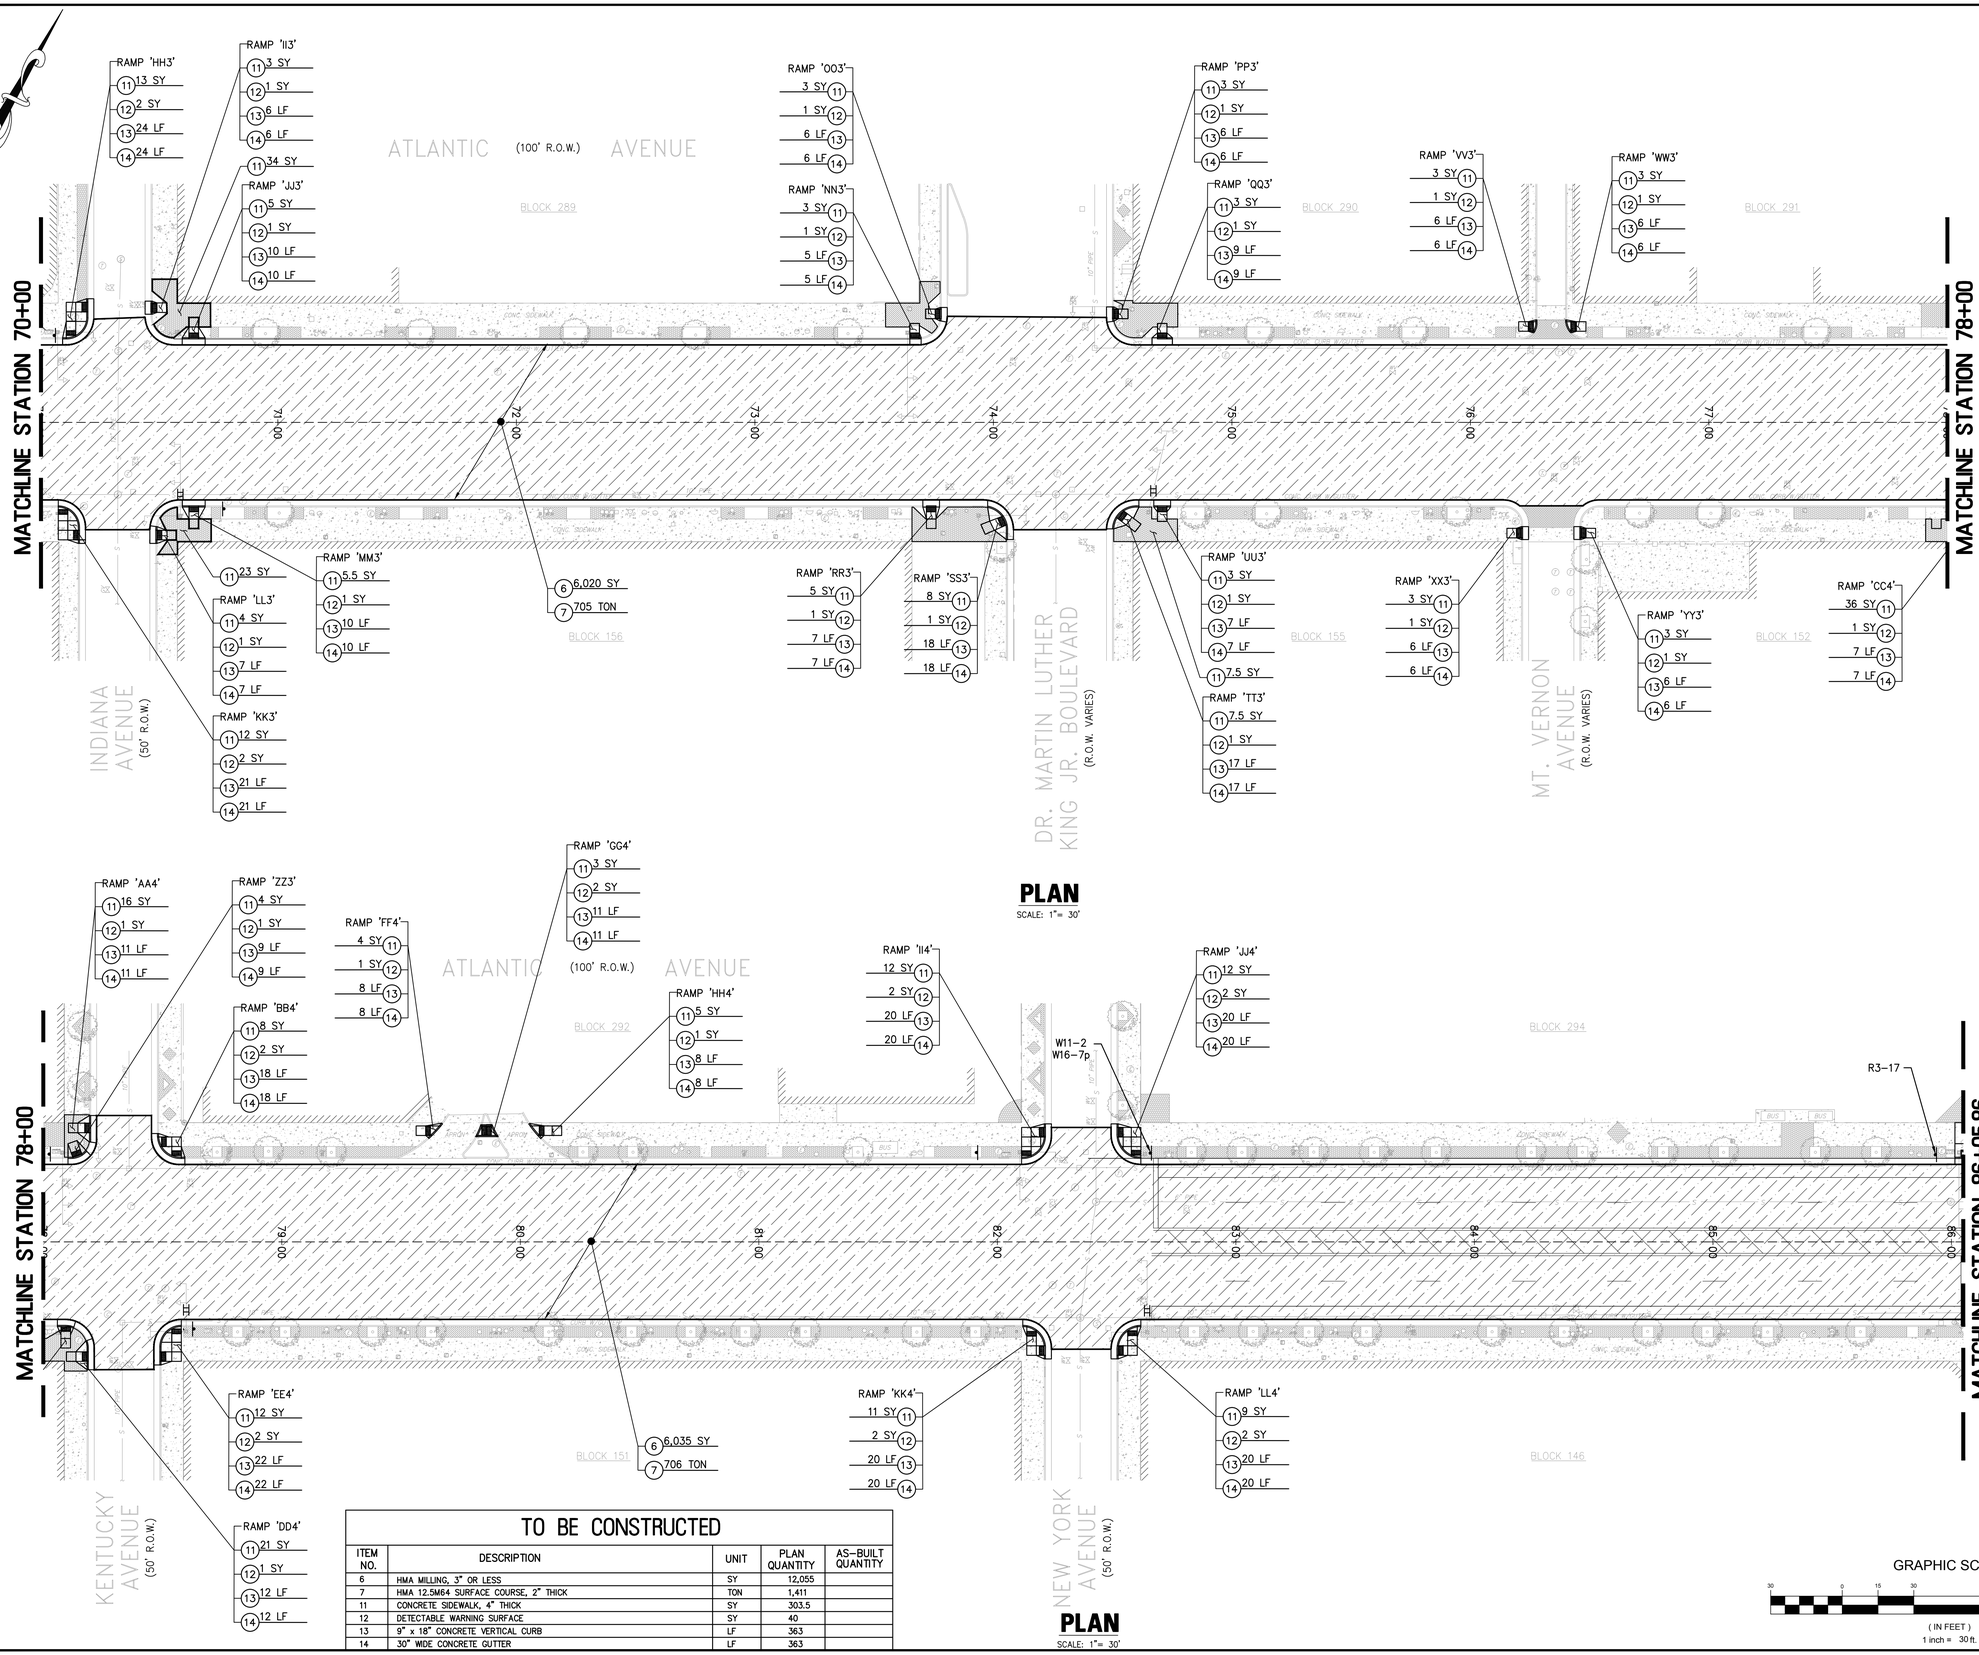

PLAN
SCALE: 1"= 30'

PLAN
SCALE: 1"= 30'

TO BE CONSTRUCTED

ITEM NO.	DESCRIPTION	UNIT	PLAN QUANTITY	AS-BUILT QUANTITY
6	HMA MILLING, 3" OR LESS	SY	12,055	
7	HMA 12.5M64 SURFACE COURSE, 2" THICK	TON	1,411	
11	CONCRETE SIDEWALK, 4" THICK	SY	303.5	
12	DETECTABLE WARNING SURFACE	SY	40	
13	9" x 18" CONCRETE VERTICAL CURB	LF	363	
14	30" WIDE CONCRETE GUTTER	LF	363	

GRAPHIC SCALE
30 0 15 30 60 120
(IN FEET)
1 inch = 30 ft.

RVE 1901
REMINGTON & VERNICK ENGINEERS
845 NORTH MAIN STREET
PLEASANTVILLE, NJ 08232
(609) 645-7110, FAX (609) 645-7076
WEB SITE ADDRESS : WWW.RVE.COM
Certification of Authorization: 24 GA 28003300
~ENGINEERING EXCELLENCE~

DATE: 5/20/2024
FRANK J. SENEY JR.
NJ PROFESSIONAL ENGINEER LIC. No. 35321

PRELIMINARY

PLANS WHICH DO NOT BEAR AN EMBOSSED SEAL ARE NOT VALID

ALL DOCUMENTS PREPARED BY REMINGTON & VERNICK ENGINEERS AND AFFILIATES ARE INSTRUMENTS OF SERVICE IN RESPECT OF THE PROJECT. THEY ARE NOT INTENDED OR REPRESENTED TO BE SUITABLE FOR REUSE BY OWNER OR OTHERS ON EXTENSIONS OF THE PROJECT OR ON ANY OTHER PROJECT. ANY REUSE WITHOUT WRITTEN VERIFICATION OR ADAPTATION BY REMINGTON & VERNICK ENGINEERS AND AFFILIATES FOR THE SPECIFIC PURPOSE INTENDED WILL BE AT OWNERS SOLE RISK AND WITHOUT LIABILITY OR LEGAL EXPOSURE TO REMINGTON & VERNICK ENGINEERS AND AFFILIATES; AND OWNER SHALL INDEMNIFY AND HOLD HARMLESS REMINGTON & VERNICK ENGINEERS AND AFFILIATES FROM ALL CLAIMS, DAMAGES, LOSSES AND EXPENSES ARISING OUT OF OR RESULTING THEREFROM.

No.	REVISION	DATE	BY	CHK

CONSTRUCTION PLAN

CITY OF ATLANTIC CITY
ATLANTIC AVENUE ROAD DIET - PHASE 2B
CITY OF ATLANTIC CITY
ATLANTIC COUNTY NEW JERSEY

DRAWN BY :	DESIGN BY :	CHECKED BY :	SCALE :
C.F.C.	T.J.M.	D.K.	AS NOTED

DATE : 8-3-2023
JOB No. : 01-02-LI-016
SHEET No. : 11 of 46

M:\Projects_Engr\Atlantic City\01020015 - Atlantic Avenue Road Diet\Design\CAD\PHASE 2\Phase 2b\C-STD\STD-ATLANTIC.dgn, 5/20/2024 12:23:39 PM