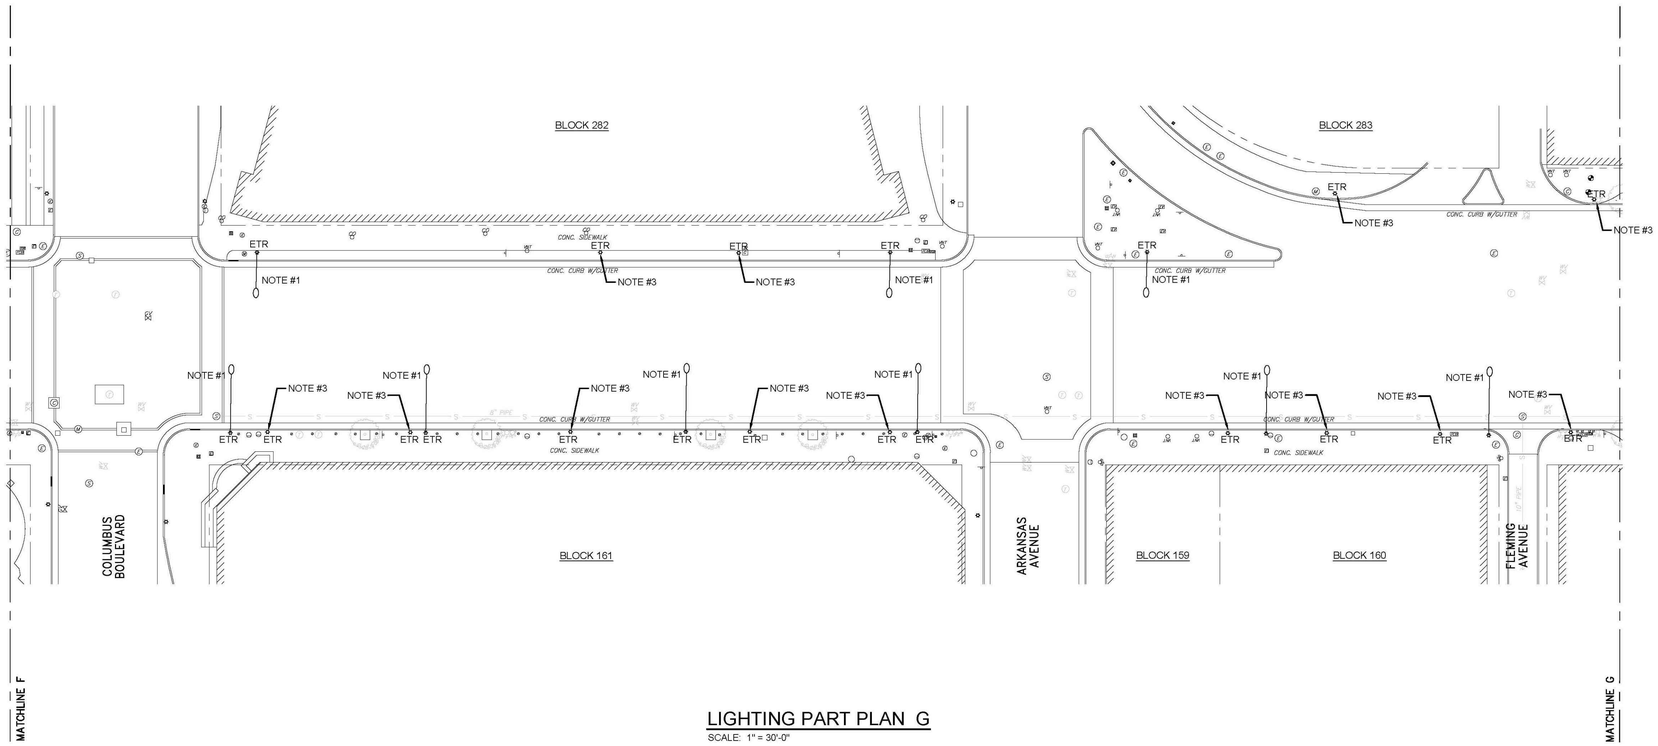

LIGHTING PART PLAN G

SCALE: 1" = 30'-0"

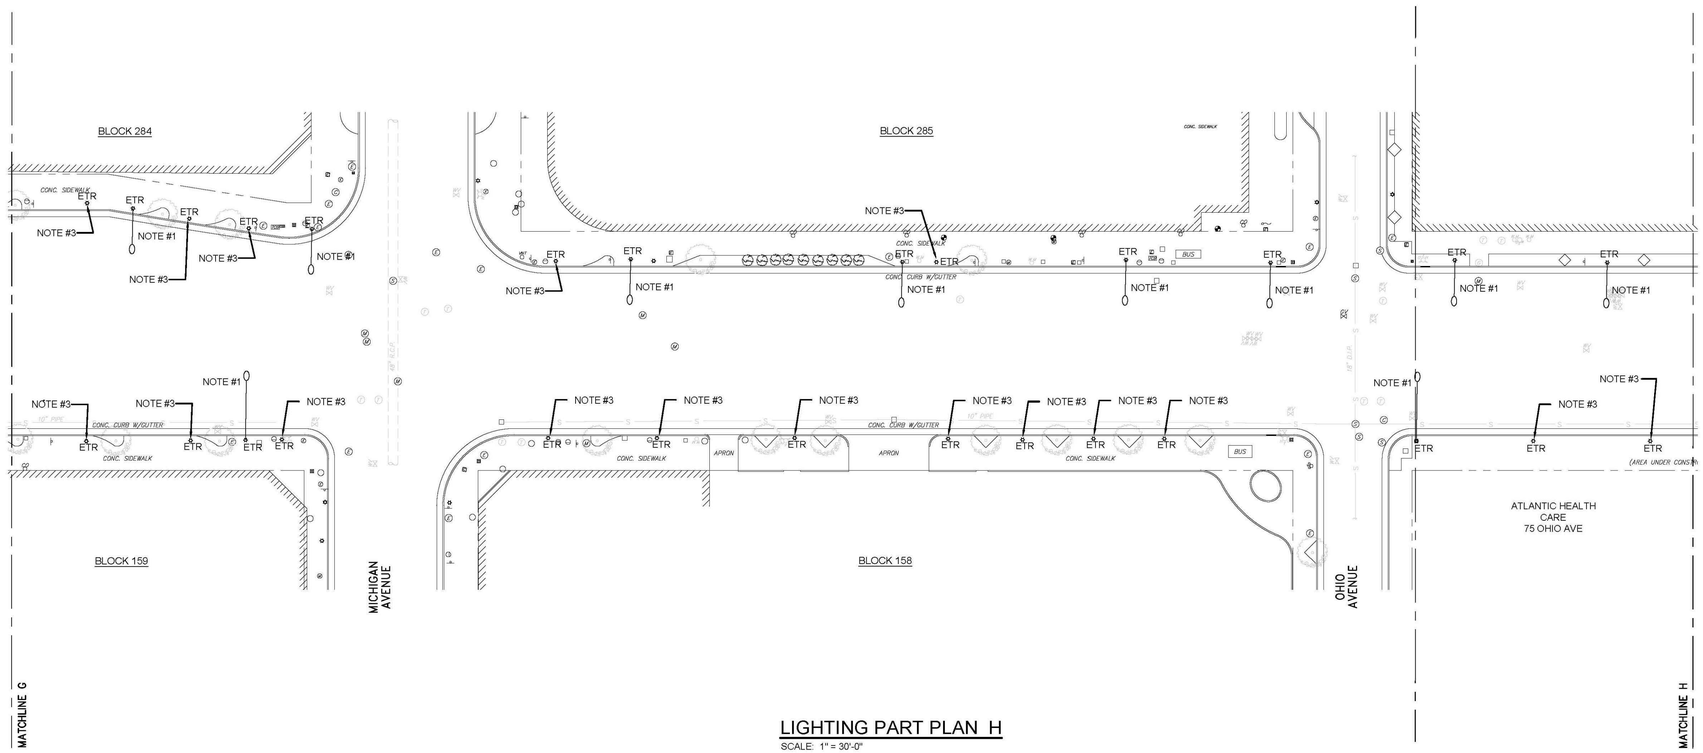

LIGHTING PART PLAN H

SCALE: 1" = 30'-0"

SHEET NOTES:

1. EXISTING ATLANTIC CITY ELECTRIC (ACE) OR PRIVATELY OWNED COBRA HEAD TYPE STREET LIGHTING LED TO REMAIN. (TYPICAL).
2. ALL EXISTING ACE METERING, CONDUIT, AND WIRING THIS SHEET SHALL BE EXISTING TO REMAIN.
3. EXISTING ATLANTIC CITY ELECTRIC (ACE) OR PRIVATELY OWNED DECORATIVE STREET LIGHTING LED TO REMAIN. (TYPICAL).
4. COORDINATE ALL UTILITY COMPANY WORK WITH MR. WILLIAM EDWARDS AT ACE: EMAIL William.Edwards@atlanticcityelectric.com. Phone: 609-204-3626.

GRAPHIC SCALE

30 0 30 60

(IN FEET)

1 INCH = 30 FT.

LEGEND

- PROPOSED METER PEDESTAL NJ DOT TYPE L
- EXISTING PRIVATE OR AC ELECTRIC LIGHTING POLE TO REMAIN (ETR)
- EXISTING LED COBRA HEAD LUMINAIRE TO REMAIN.
- DOUBLE ACORN LIGHT POLE
- EXISTING UTILITY POLE
- ELECTRICAL CONDUIT

REMINGTON & VERNICK **ENGINEERS**
845 NORTH MAIN STREET
PLEASANTVILLE, NJ 08232
(609) 645-7110, FAX (609) 645-7076
WEB SITE ADDRESS : WWW.RVE.COM
Certification of Authorization: 24 GA 28003300
~ENGINEERING EXCELLENCE~

PRELIMINARY

PLANS WHICH DO NOT BEAR AN EMBOSSED SEAL ARE NOT VALID.

ALL DOCUMENTS PREPARED BY REMINGTON & VERNICK ENGINEERS AND AFFILIATES ARE INSTRUMENTS OF SERVICE IN RESPECT OF THE PROJECT. THEY ARE NOT INTENDED OR REPRESENTED TO BE SUITABLE FOR REUSE BY OWNER OR OTHERS ON EXTENSIONS OF THE PROJECT OR ON ANY OTHER PROJECT. ANY REUSE WITHOUT WRITTEN VERIFICATION OR ADAPTATION BY REMINGTON & VERNICK ENGINEERS AND AFFILIATES FOR THE SPECIFIC PURPOSE INTENDED WILL BE AT OWNERS SOLE RISK AND WITHOUT LIABILITY OR LEGAL EXPOSURE TO REMINGTON & VERNICK ENGINEERS AND AFFILIATES. AND OWNER SHALL INDEMNIFY AND HOLD HARMLESS REMINGTON & VERNICK ENGINEERS AND AFFILIATES FROM ALL CLAIMS, DAMAGES, LOSSES AND EXPENSES ARISING OUT OF OR RESULTING THEREFROM.

No.	REVISION	DATE	BY	CHK

16776.001 E2.0 PHASE 2 - E2..3

CITY OF ATLANTIC CITY
ATLANTIC AVENUE ROAD DIET - PHASE 2B
CITY OF ATLANTIC CITY
NEW JERSEY
ATLANTIC COUNTY

FRENCH & PARRELLO ASSOCIATES
Corporate Office:
1600 Rt 34, Suite 101
Wall, New Jersey 07719
732.312.9800
FPAengineers.com
New Jersey ▲ New York ▲ Pennsylvania ▲ Georgia

PROGRESS SET
NOT FOR CONSTRUCTION

AMIN H. GOMAA, PE
PROFESSIONAL ENGINEER, NJ LIC. No. 24GE04842100

DRAWN BY:	DESIGN BY:	CHECKED BY:	SCALE:
AMP	AMP	AHG	AS NOTED

DATE: 8-3-2023
JOB No.: 01-02-U-016
SHEET No.: 20 of 46
E2.3

COPYRIGHT 2018 FRENCH & PARRELLO ASSOCIATES, PA – THE COPYING OR REUSE OF THIS DOCUMENT, OR PORTIONS THEREOF, WITHOUT THE WRITTEN PERMISSION OF FRENCH & PARRELLO ASSOCIATES, PA IS PROHIBITED. DUE TO INHERENT ERRORS IN REPRODUCTION METHODS, ERRORS MAY OCCUR WHEN SCALING THIS DRAWING.

O:\16K\16700\16776 – Atlantic Avenue Road Diet Project\16776.001 Engineering And CES\CADD\Dwg\16776.001 E2.0 Phase 2.dwg