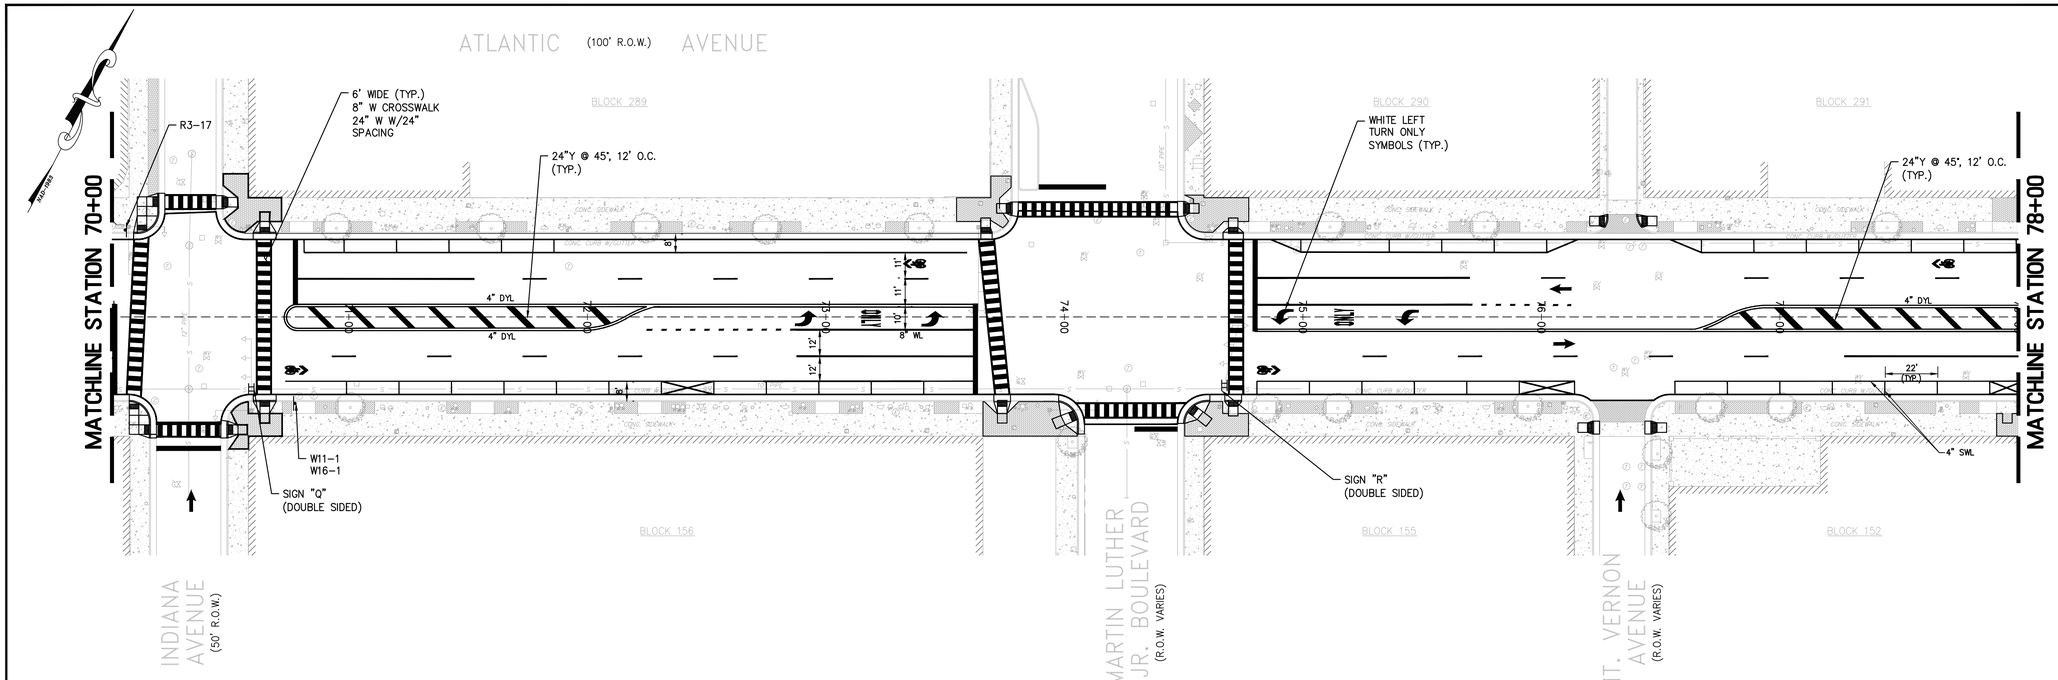

PLAN

SCALE: 1"= 30'

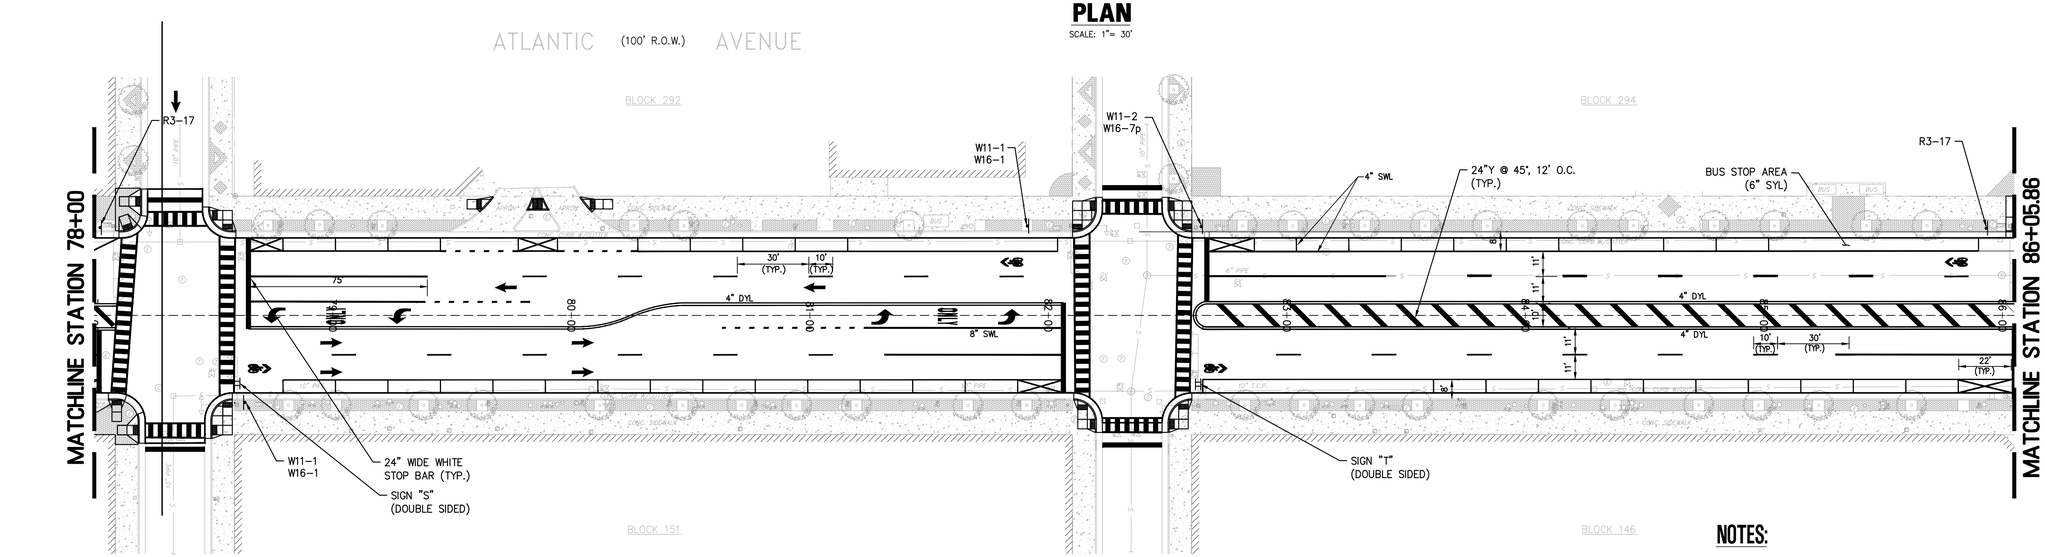

PLAN

SCALE: 1"= 30'

NOTES:

1. SIGNS TO BE MOUNTED IN ACCORDANCE WITH NJDOT STANDARD DETAILS CD-612-4 AND CD-612-5. NO SEPARATE PAYMENT, SUPPORTS TO BE INCLUDED IN COST OF SIGN.
2. ALL EXISTING SIGNING FOR BUS STOPS, LOADING ZONES AND ACCESSIBLE PARKING SPACES WILL REMAIN. THIS PLAN INCLUDES NO PROPOSED CHANGES TO THE LOCATIONS OF THESE FACILITIES.
3. ALL PROPOSED OVERHEAD STREET NAME SIGNS TO BE INSTALLED ON THE SOUTHEAST CORNER OF EACH SIGNALIZED INTERSECTION AND POSITIONED ON THE MAST ARM OVER ATLANTIC AVENUE AND NEAR THE TRAFFIC POLE.

GRAPHIC SCALE

30 0 15 30 60 120

(IN FEET)
1 inch = 30 ft.

SIGN LEGEND

SIGN DESIGNATION	MESSAGE	SIZE (IN. X IN.)
R3-16	BIKE LANE AHEAD	24 X 30
R3-17	BIKE LANE	24 X 18
R7-9	NO PARKING, BIKE LANE	12 X 18
SIGN "Q"	INDIANA AVE (DOUBLE SIDED)	72 X 18
SIGN "R"	MLK JR BLVD (DOUBLE SIDED)	66 X 18
SIGN "S"	KENTUCKY AVE (DOUBLE SIDED)	84 X 18
SIGN "T"	NEW YORK AVE (DOUBLE SIDED)	84 X 18
W4-2	LANE END AHEAD	36 X 36
W11-1	BIKE SYMBOL	30 X 30
W11-2	PEDESTRIAN CROSSING	30 X 30
W16-1	SHARE THE ROAD	18 X 24
W16-7p	DIRECTIONAL ARROW	24 X 12

TO BE CONSTRUCTED

ITEM NO.	DESCRIPTION	UNIT	PLAN QUANTITY	AS-BUILT QUANTITY
15	TRAFFIC STRIPES, 4"	LF	5,828	
16	TRAFFIC STRIPES, 6"	LF	1,404	
17	TRAFFIC STRIPES, 8"	LF	2,589	
18	TRAFFIC MARKINGS LINES, 24"	LF	2,109	
19	TRAFFIC MARKINGS, SYMBOLS	SF	395	
47	OVERHEAD STREET NAME SIGNS	SF	38.25	
48	REGULATORY AND WARNING SIGNS	SF	19.25	
49	RUMBLE STRIPS	LF	836	

REMINGTON & VERNICK ENGINEERS
845 NORTH MAIN STREET
PLEASANTVILLE, NJ 08232
(609) 645-7110, FAX (609) 645-7076
WEB SITE ADDRESS : WWW.RVE.COM
Certification of Authorization: 24 GA 28003300
~ENGINEERING EXCELLENCE~

DATE: 5/20/2024
FRANK J. SENEY JR.
NJ PROFESSIONAL ENGINEER LIC. No. 35321

PRELIMINARY

PLANS WHICH DO NOT BEAR AN EMBOSSED SEAL ARE NOT VALID

ALL DOCUMENTS PREPARED BY REMINGTON & VERNICK ENGINEERS AND AFFILIATES ARE INSTRUMENTS OF SERVICE IN RESPECT OF THE PROJECT. THEY ARE NOT INTENDED OR REPRESENTED TO BE SUITABLE FOR REUSE BY OWNER OR OTHERS ON EXTENSIONS OF THE PROJECT OR ON ANY OTHER PROJECT. ANY REUSE WITHOUT WRITTEN VERIFICATION OR ADAPTATION BY REMINGTON & VERNICK ENGINEERS AND AFFILIATES FOR THE SPECIFIC PURPOSE INTENDED WILL BE AT OWNERS SOLE RISK AND WITHOUT LIABILITY OR LEGAL EXPOSURE TO REMINGTON & VERNICK ENGINEERS AND AFFILIATES; AND OWNER SHALL INDEMNIFY AND HOLD HARMLESS REMINGTON & VERNICK ENGINEERS AND AFFILIATES FROM ALL CLAIMS, DAMAGES, LOSSES AND EXPENSES ARISING OUT OF OR RESULTING THEREFROM.

No.	REVISION	DATE	BY	CHK

SIGNAGE AND STRIPING PLAN

CITY OF ATLANTIC CITY
ATLANTIC AVENUE ROAD DIET - PHASE 2B
CITY OF ATLANTIC CITY
ATLANTIC COUNTY NEW JERSEY

DRAWN BY :	DESIGN BY :	CHECKED BY :	SCALE :
C.F.C.	T.J.M.	D.K.	AS NOTED

DATE : 8-3-2023
JOB No. : 01-02-U-016
SHEET No. : 31 of 46

M:\Engineering_Design\Atlantic City\01-02-U-016 - Atlantic Avenue Road Diet\Design\CAD\SIGNAGE & STRIPING\2B\ATLANTIC AVE PHASE 2B-CITY-01-02-U-016 ATLANTIC CITY.dwg, 5/20/2024 1:34:39 PM