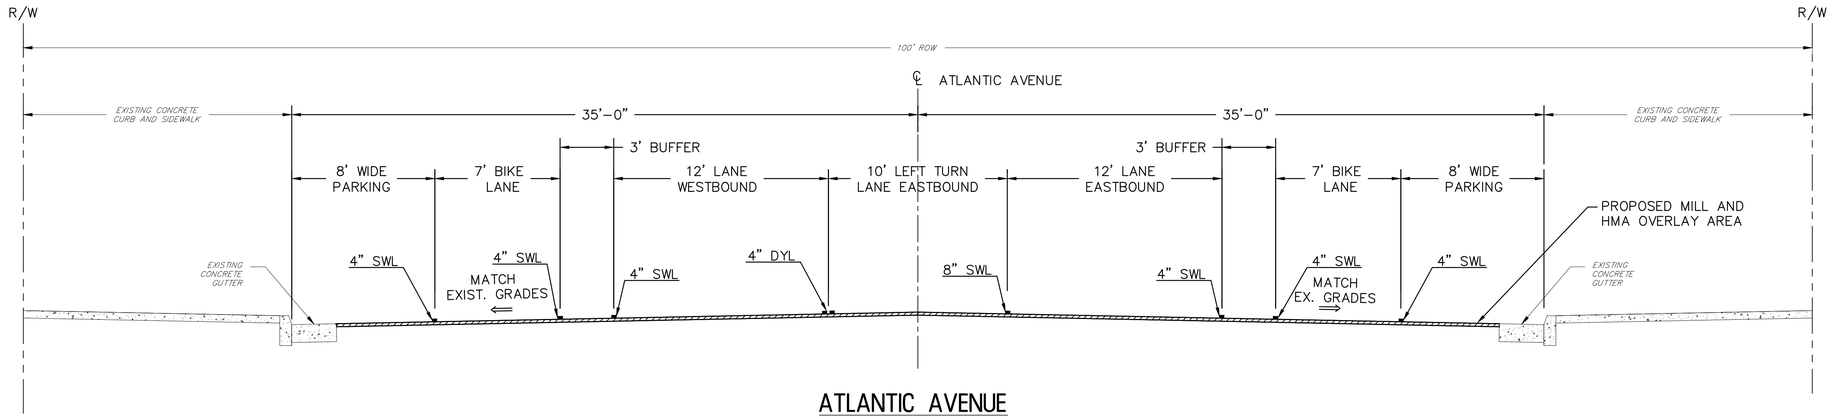

ATLANTIC AVENUE
(WITH 10' WIDE LEFT TURN LANE)
(LOOKING EASTBOUND)

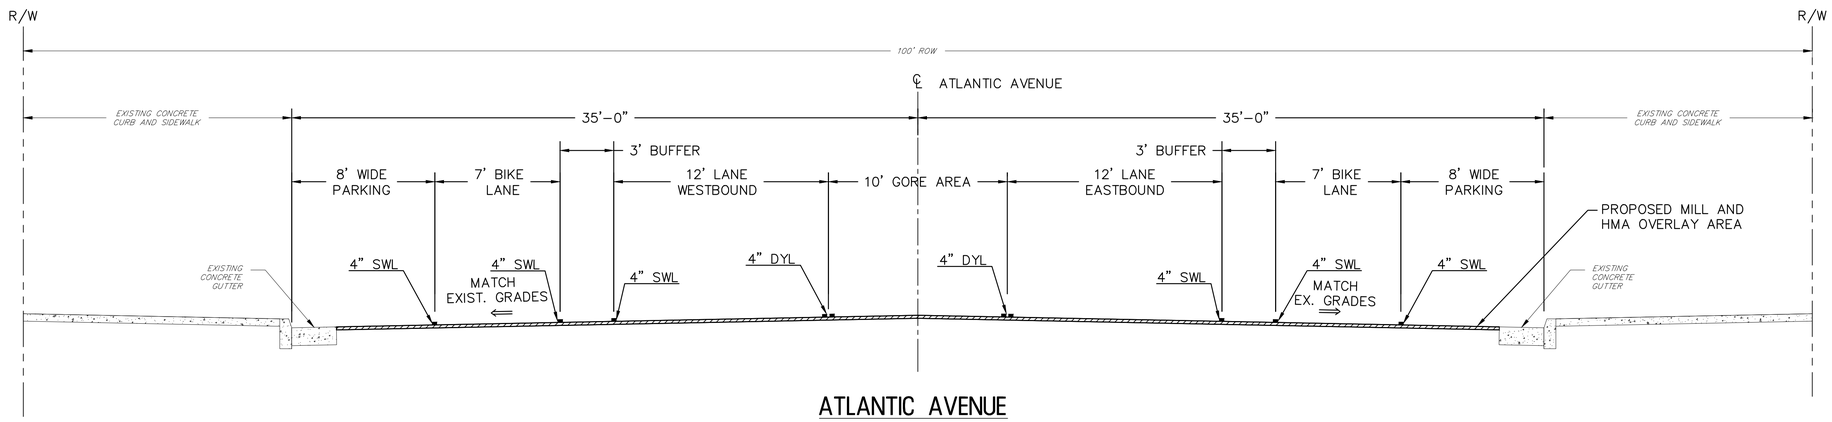

ATLANTIC AVENUE
(WITH 10' WIDE GORE AREA)
(LOOKING EASTBOUND)

ABBREVIATIONS:

ADT	AVERAGE DAILY TRAFFIC
CL	CENTERLINE OF ROADWAY
DYL	DOUBLE YELLOW LINE
DV	DESIGN SPEED
DGA	DENSE-GRADED AGGREGATE BASE COURSE
EP	EDGE OF PAVEMENT
P.G.L.	PROFILE GRADE LINE
R/W	RIGHT-OF-WAY
SHLDR.	SHOULDER
SWL	SINGLE WHITE LINE
TYP.	TYPICAL
V	SPEED LIMIT

GRAPHIC SCALE

4 0 2 4

(IN FEET)
1 inch = 4 ft.

RVE 1901
REMINGTON & VERNICK ENGINEERS
845 NORTH MAIN STREET
PLEASANTVILLE, NJ 08232
(609) 645-7110, FAX (609) 645-7076
WEB SITE ADDRESS : WWW.RVE.COM
Certification of Authorization: 24 GA 28003300
~ENGINEERING EXCELLENCE~

DATE: 5/20/2024

FRANK J. SENEY JR.
NJ PROFESSIONAL ENGINEER LIC. No. 35321

PRELIMINARY

PLANS WHICH DO NOT BEAR AN EMBOSSED SEAL ARE NOT VALID.

ALL DOCUMENTS PREPARED BY REMINGTON & VERNICK ENGINEERS AND AFFILIATES ARE INSTRUMENTS OF SERVICE IN RESPECT OF THE PROJECT. THEY ARE NOT INTENDED OR REPRESENTED TO BE SUITABLE FOR REUSE BY OWNER OR OTHERS ON EXTENSIONS OF THE PROJECT OR ON ANY OTHER PROJECT. ANY REUSE WITHOUT WRITTEN VERIFICATION OR ADAPTATION BY REMINGTON & VERNICK ENGINEERS AND AFFILIATES FOR THE SPECIFIC PURPOSE INTENDED WILL BE AT OWNERS SOLE RISK AND WITHOUT LIABILITY OR LEGAL EXPOSURE TO REMINGTON & VERNICK ENGINEERS AND AFFILIATES; AND OWNER SHALL INDEMNIFY AND HOLD HARMLESS REMINGTON & VERNICK ENGINEERS AND AFFILIATES FROM ALL CLAIMS, DAMAGES, LOSSES AND EXPENSES ARISING OUT OF OR RESULTING THEREFROM.

No.	REVISION	DATE	BY	CHK

TYPICAL SECTION

CITY OF ATLANTIC CITY
ATLANTIC AVENUE ROAD DIET - PHASE 2B
CITY OF ATLANTIC CITY
ATLANTIC COUNTY
NEW JERSEY

DRAWN BY :	DESIGN BY :	CHECKED BY :	SCALE :
C.F.C.	T.J.M.	D.K.	AS NOTED

DATE : 8-3-2023
JOB No. : 01-02-U-016
SHEET No. : 5 of 46

U:\Transportation_Bridge\Atlantic City\01102U016 - Atlantic Avenue Road Diet\Design\CAD\PHASE 2\Phase 2B\TS - 01102U016-020.dwg 5/20/2024 12:23:40 PM