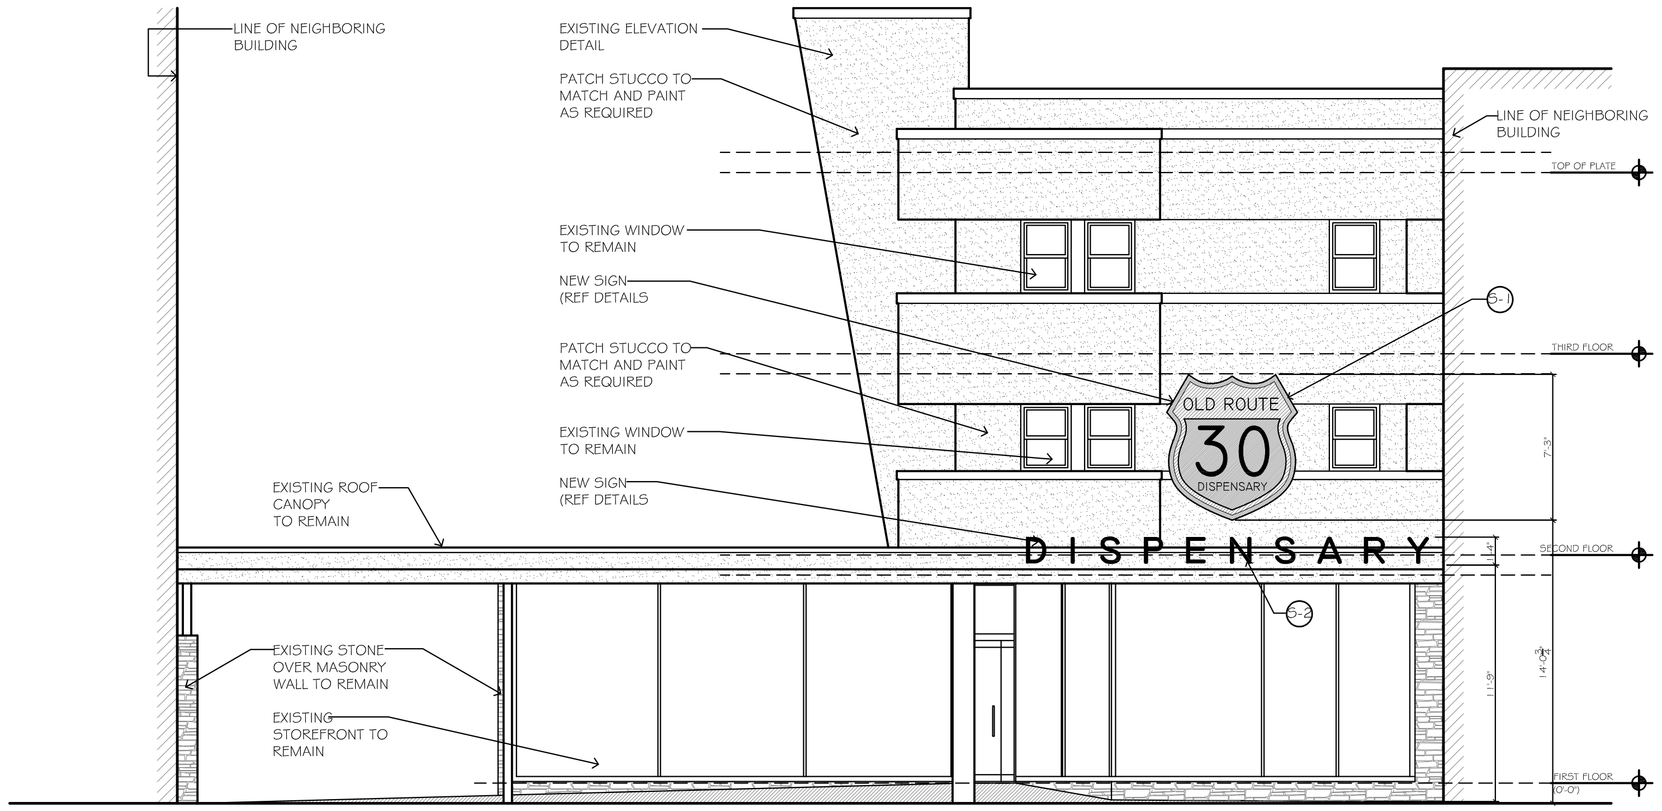

FRONT ELEVATION (PACIFIC AVENUE)

SCALE:3/16"=1'-0"

1 / A-2

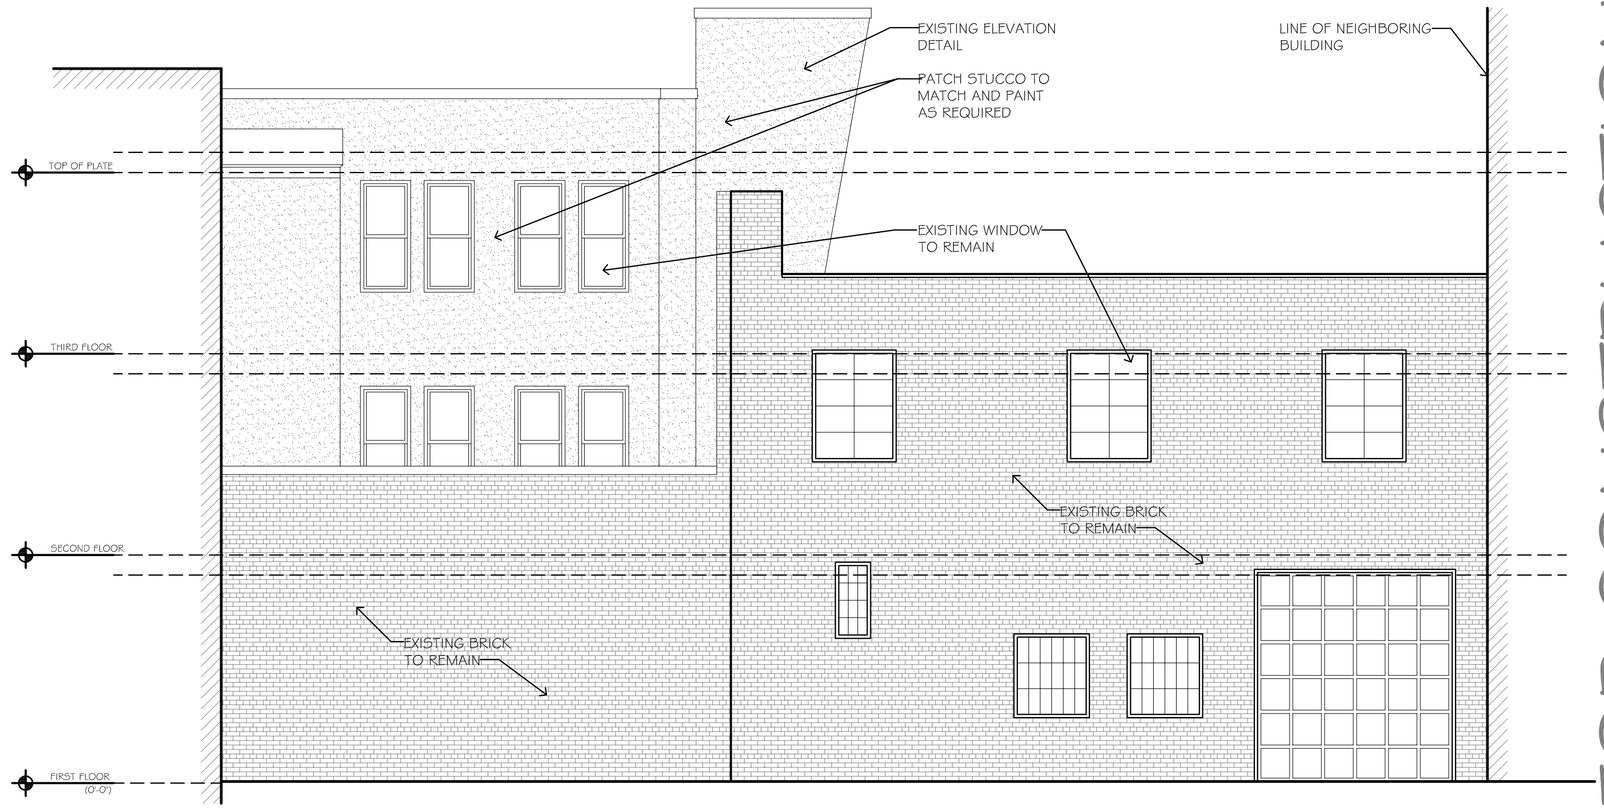

REAR ELEVATION

SCALE:3/16"=1'-0"

2 / A-2

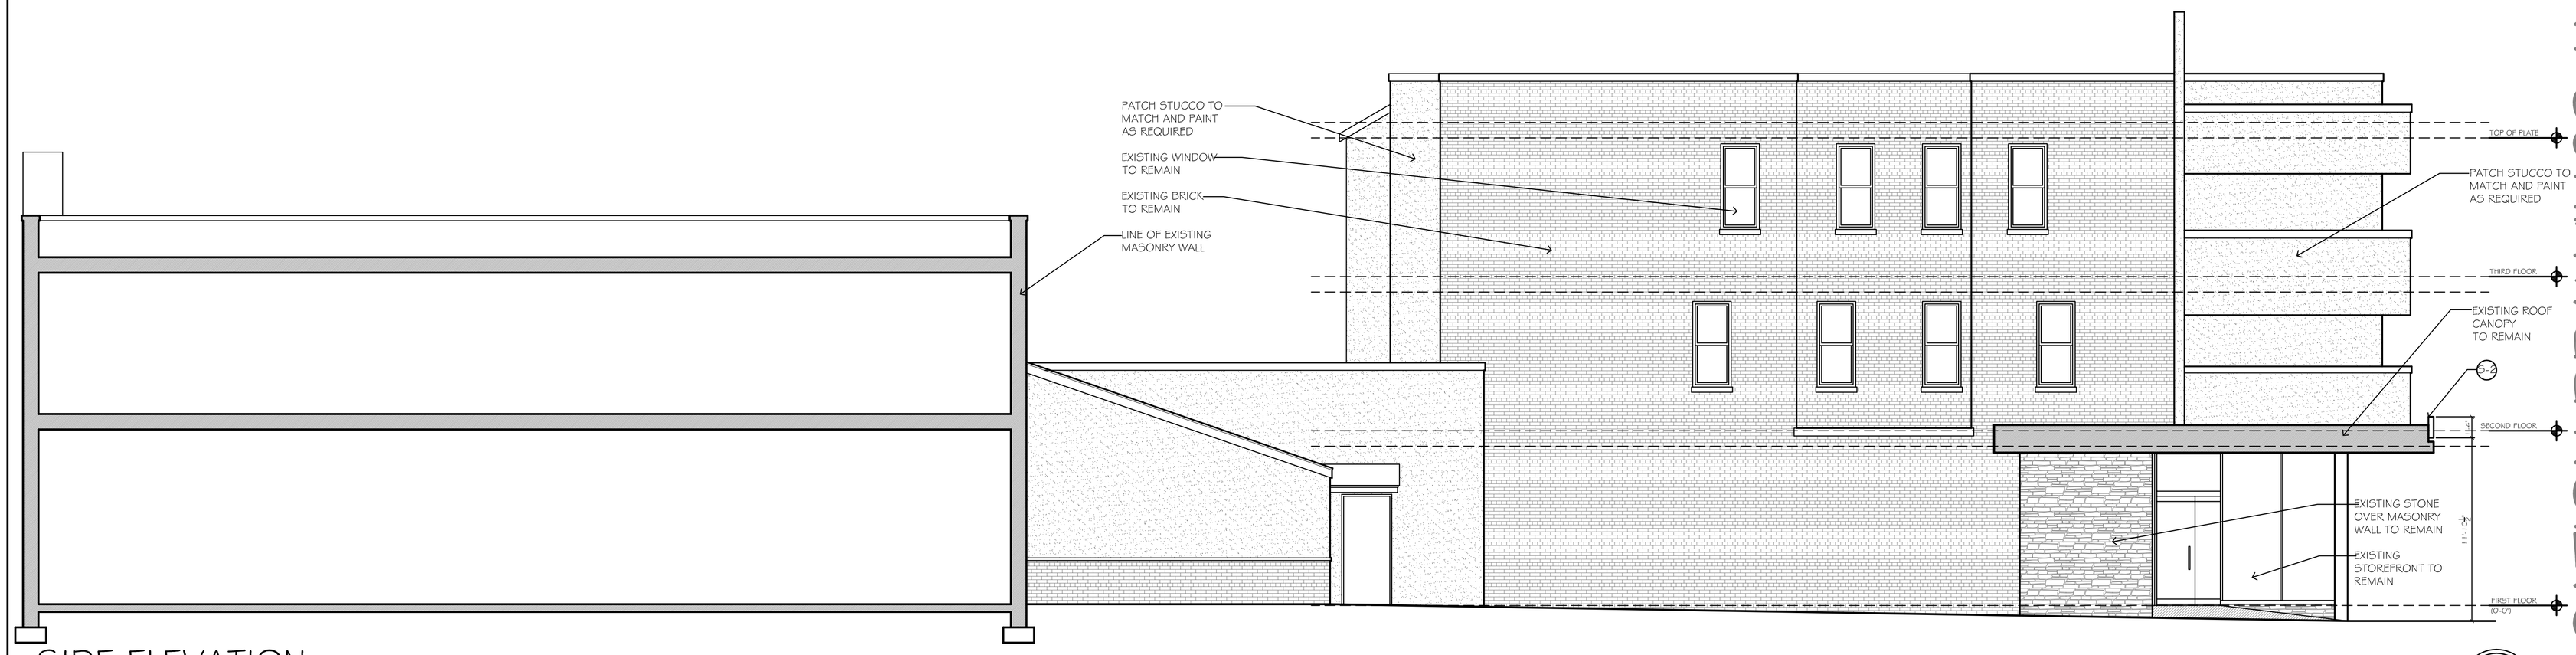

SIDE ELEVATION

SCALE:3/16"=1'-0"

3 / A-2

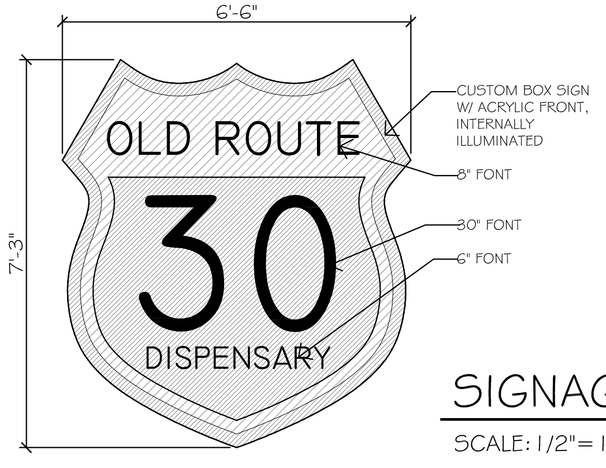

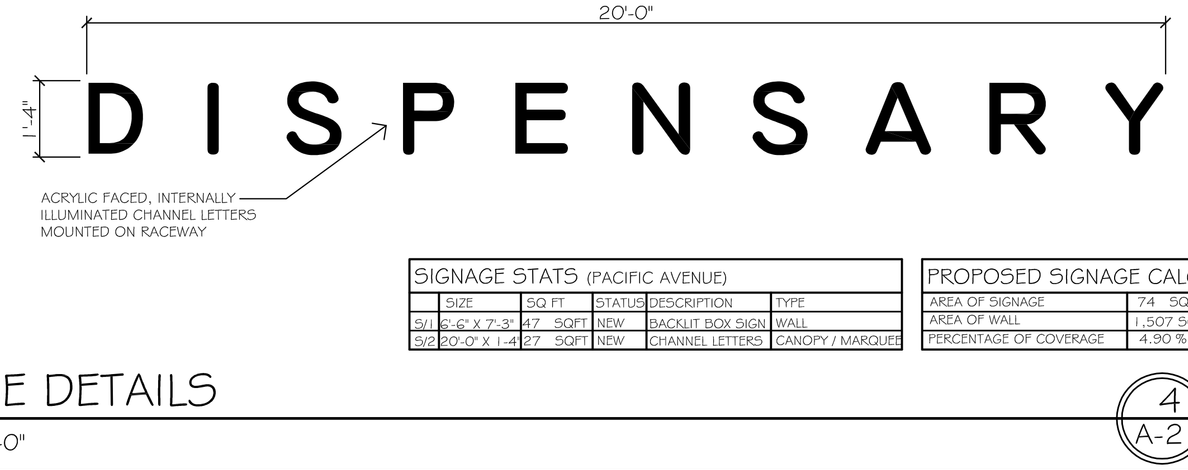

SIGNAGE DETAILS

SCALE: 1/2"=1'-0"

4 / A-2

SIGNAGE STATS (PACIFIC AVENUE)

	SIZE	SQ FT	STATUS	DESCRIPTION	TYPE
SV1	6'-6" X 7'-3"	47 SQFT	NEW	BACKLIT BOX SIGN	WALL
SV2	20'-0" X 1'-4"	27 SQFT	NEW	CHANNEL LETTERS	CANOPY / MARQUEE

PROPOSED SIGNAGE CALCS	
AREA OF SIGNAGE	74 SQFT
AREA OF WALL	1,507 SQFT
PERCENTAGE OF COVERAGE	4.90 %

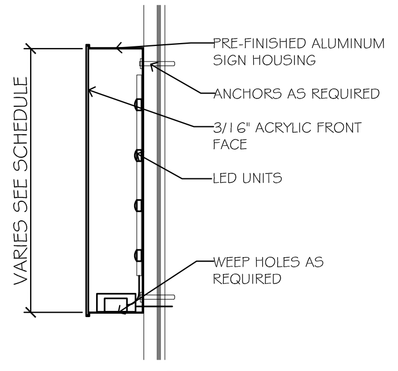

SIGNAGE DETAILS

SCALE: 1"=1'-0"

5 / A-2

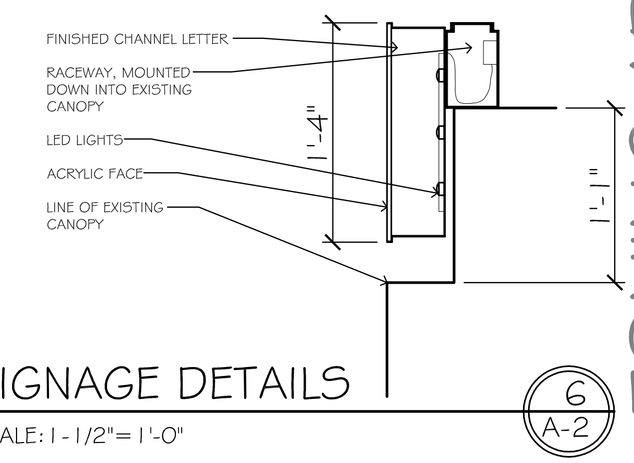

SIGNAGE DETAILS

SCALE: 1-1/2"=1'-0"

6 / A-2

ZONING APPLICATION DRAWINGS / NOT FOR CONSTRUCTION

NEW DISPENSARY LOCATED AT: 1618 PACIFIC AVENUE ATLANTIC CITY, N.J. 08401

#	Revisions	Date

Consultant

Craig F. Dothé Architect LLC.
ARCHITECTS & PLANNERS
33 N. Brighton Ave. (609) 348-2236
Atlantic City, NJ 08401 Fax (609) 348-0118

Signature
Date 04-19-24
Registration # AI 09640

Scale: AS NOTED
Project No.: 2024-19
Drawn by: CFD
Date: 04-19-24

A-2

FILE: 2024-19 ELEVATIONS.DWG, 4/23/2024 3:39 PM