FILE: 2024-19 PROPOSED DESIGN.DWG, 4/19/2024 11:51 AM

PROPOSED FIRST FLOOR PLAN

SCALE: 1/8" = 1'-0"

1 A-1

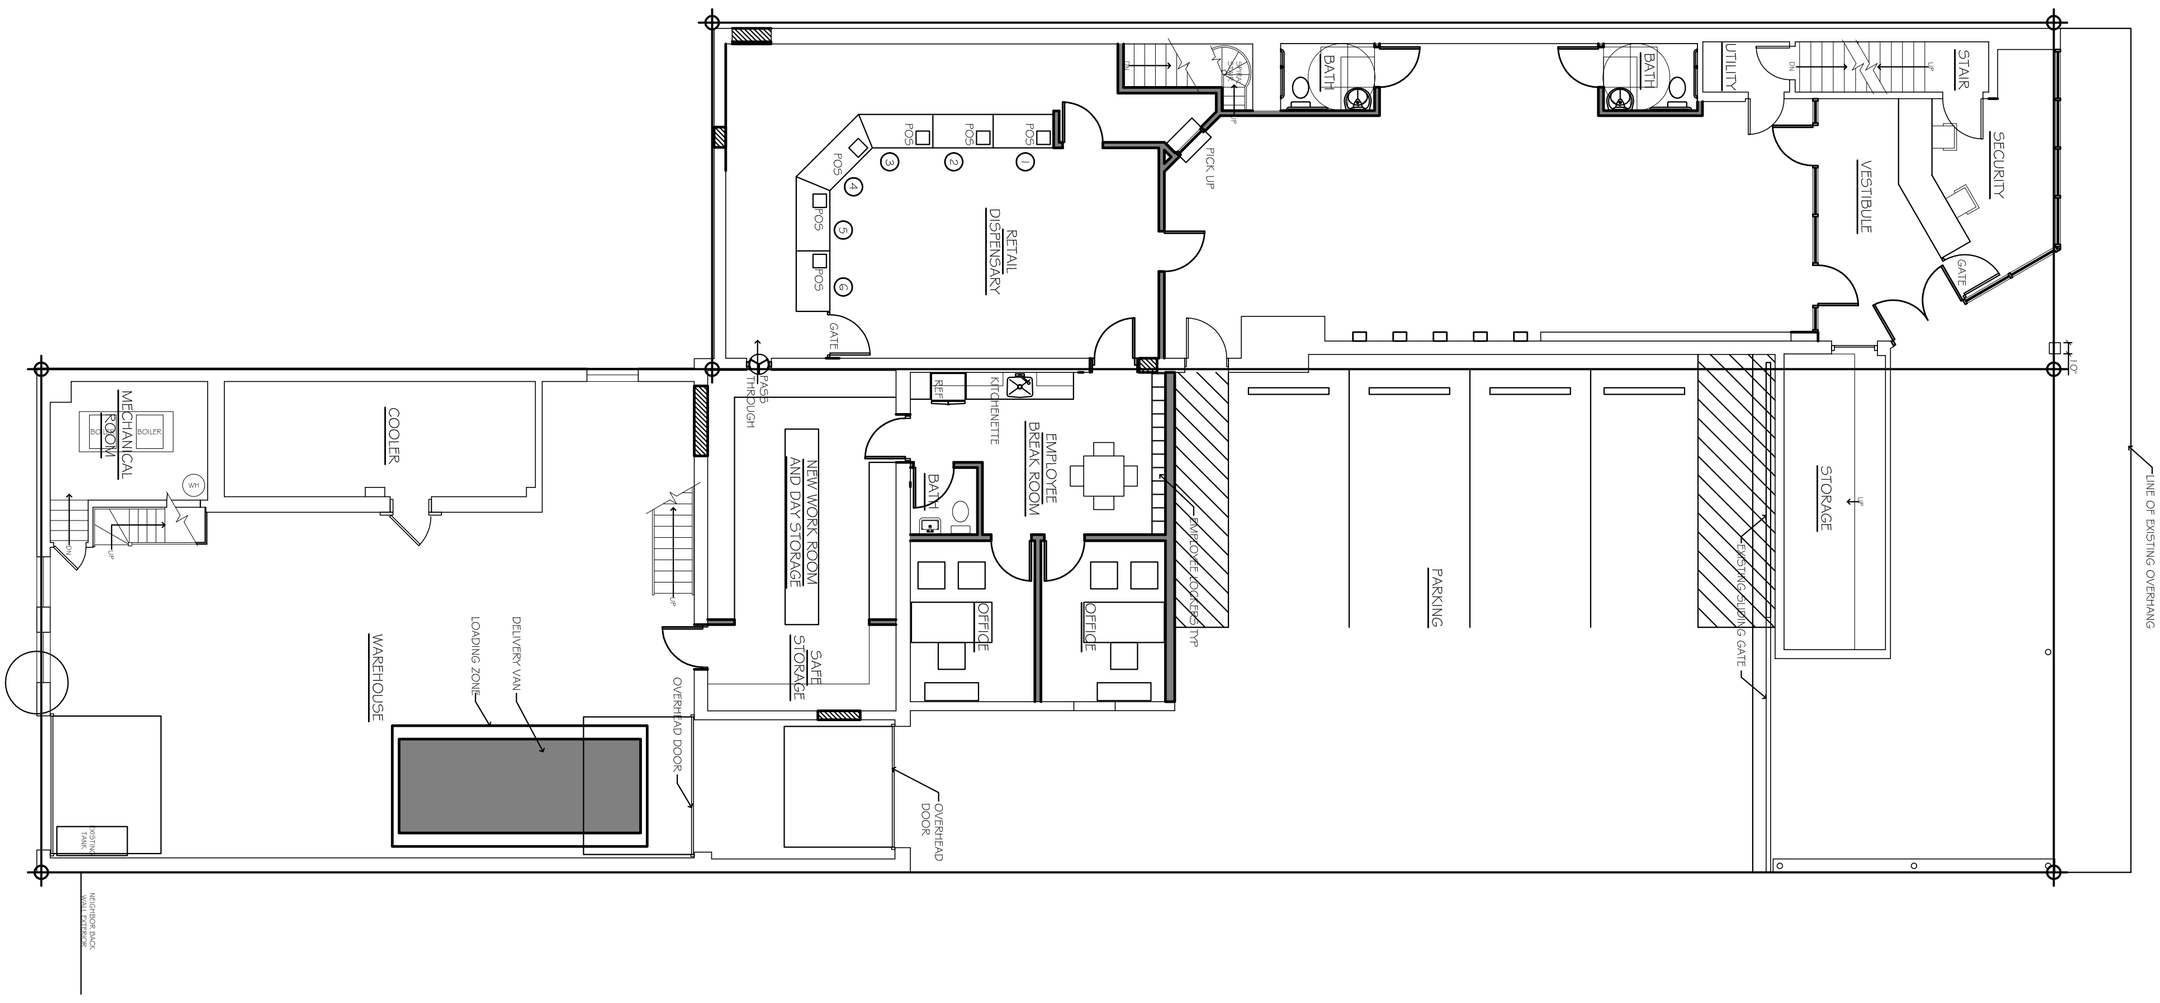

EXISTING SECOND FLOOR PLAN

SCALE: 1/8" = 1'-0"

2 A-1

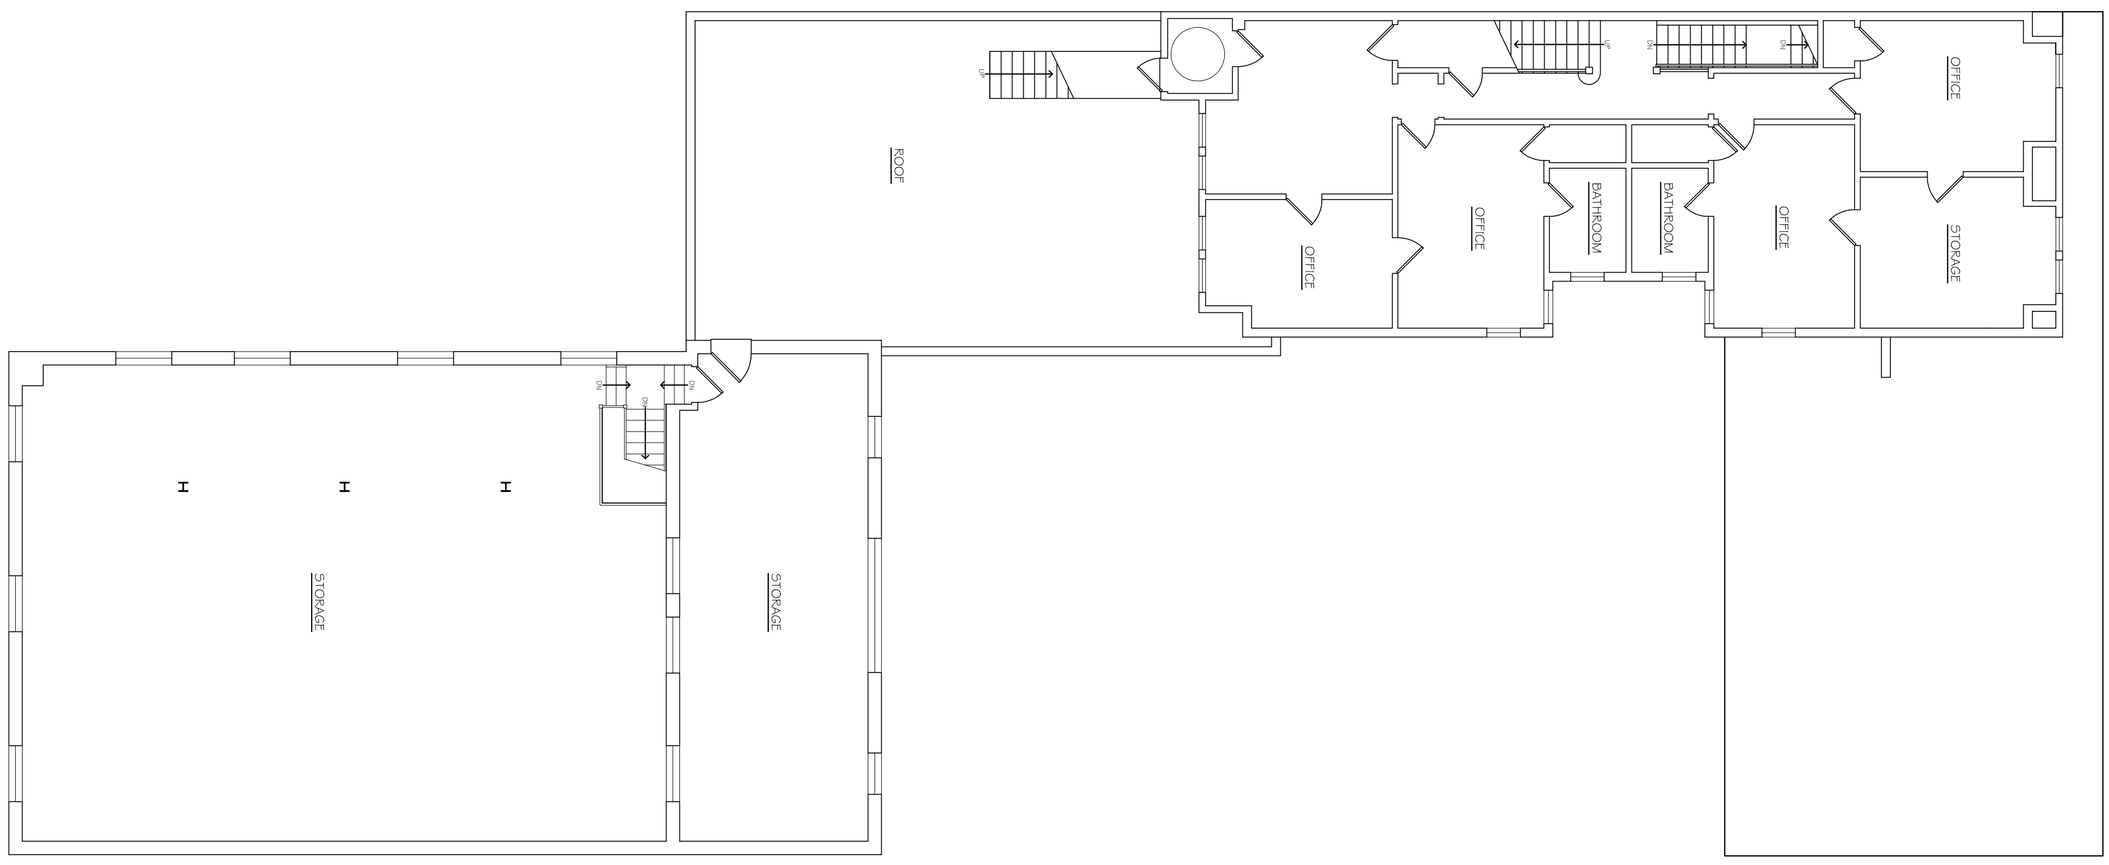

EXISTING THIRD FLOOR PLAN

SCALE: 1/8" = 1'-0"

3 A-1

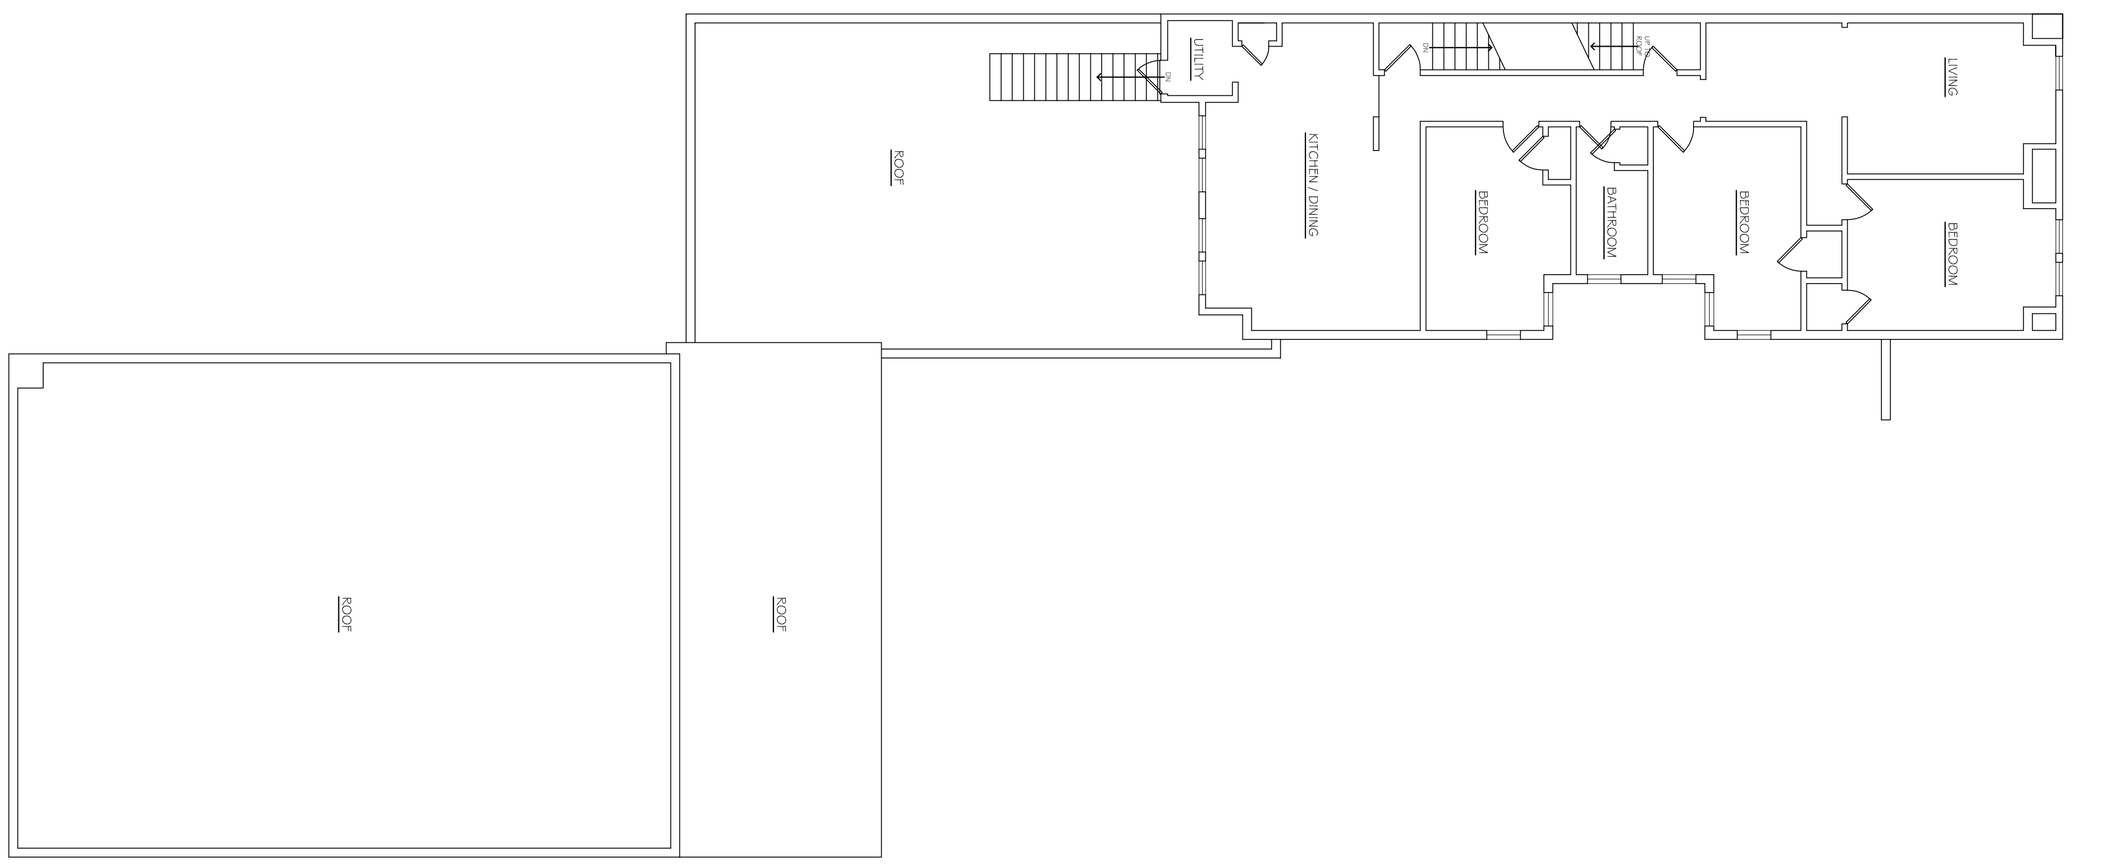

ZONING APPLICATION DRAWINGS / NOT FOR CONSTRUCTION

A-1

Date: 04-19-24

Drawn by: CFD

Project No.: 2024-19

Scale: AS NOTED

NEW DISPENSARY LOCATED
AT: 1618 PACIFIC AVENUE
ATLANTIC CITY, N.J. 08401

Signature
Date 04-19-24
Registration # AI 09640

Craig F. Dothé Architect LLC.
ARCHITECTS & PLANNERS
33 N. Brighton Ave. (609) 348-2236
Atlantic City, NJ 08401 Fax (609) 348-0118

Consultant

#	Revisions	Date