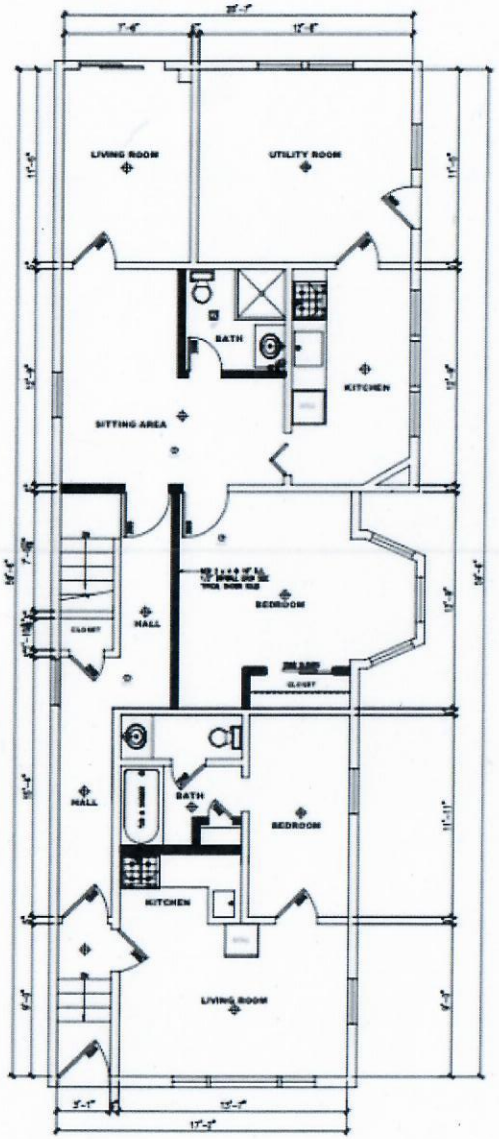

FIRST FLOOR PLAN

3/16"=1'-0"

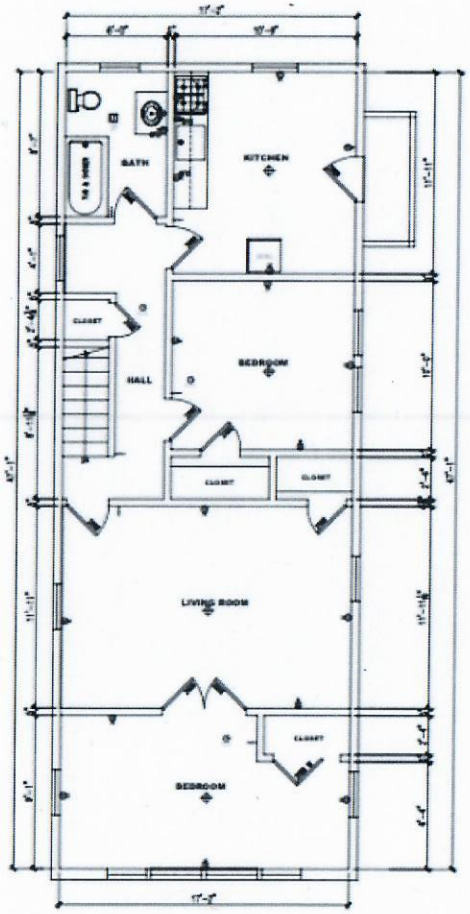

SECOND FLOOR PLN

3/16"=1'-0"

GENERAL NOTES:

(1) THE GENERAL CONTRACTOR SHALL VERIFY ALL DIMENSIONS PRIOR TO CONSTRUCTION, AND NOTIFY THE ARCHITECT OF ANY DISCREPANCIES

(2) SCOPE OF WORK : PROPOSED INTERIOR ALTERATION

(3) NOT USED

(4) NOT USED

(5) ALL MANUFACTURED LUMBER FIBER STRESS SHALL BE PER MANUFACTURER'S MINIMUM FIBER STRESS FOR THE PRODUCT INDICATED

(6) USE GROUP R5 RESIDENTIAL

(7) CONSTRUCTION TYPE-5 B

(8) NOT USED

(9) (E) MEANS EXISTING

(10) MEANS DUPLEX ELECTRICAL OUTLET

(11) MEANS LIGHT SWITCH

(12) MEANS HIGH HAT ELECTRICAL FIXTURE IC TYPE IF SURROUNDED BY INSULATON

(13) APPLICABLE CODES ARE IRC 2021 NEW JERSEY EDITION IECC CODE 2020

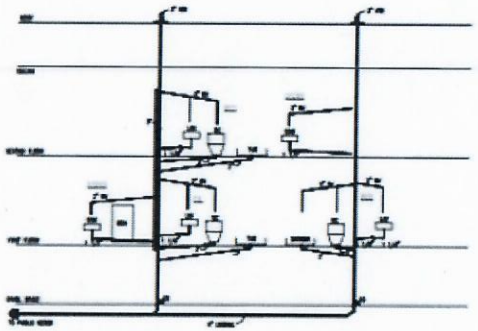

PLUMBING RISER DIAGRAM

PROJECT: PROPOSED INTERIOR ALTERATION

CLIENT: 111 NORTH ATLANTIC AVENUE, ATLANTIC CITY, NJ 08401

CHECKED BY: RL
DRAWN BY: RS
DATE: 10/20
REV. DATES:
1.
2.
3.
4.

RICHARD B. LUKOFF
NJPE # 20347

LUKOFF ENGINEERING ASSOCIATES
CONSULTING ENGINEERS PLANNERS
P.O. BOX 4200 (856) 424-0200
CHERRYHILL, NJ 08034-0645 FAX (856) 751-3849

S-1