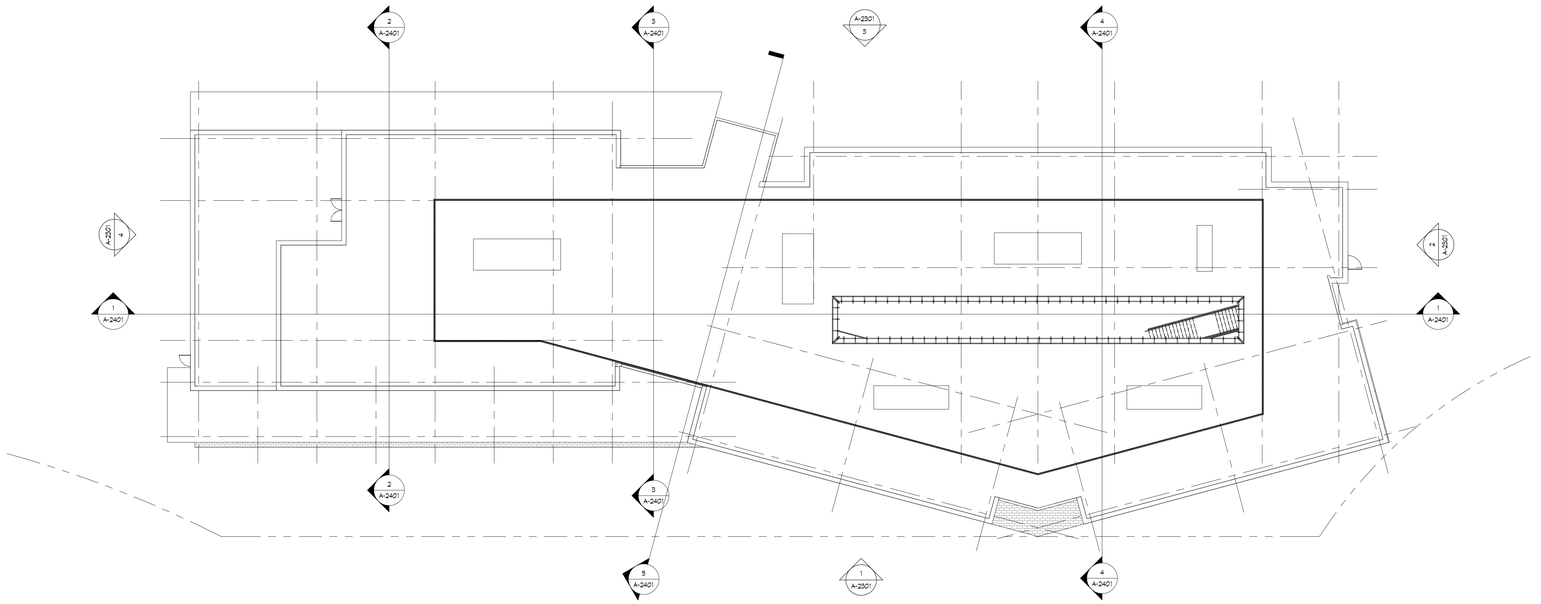

2 A-2222 ROOF ADMIN./ ACADEMIC PLAN
1/16" = 1'-0"

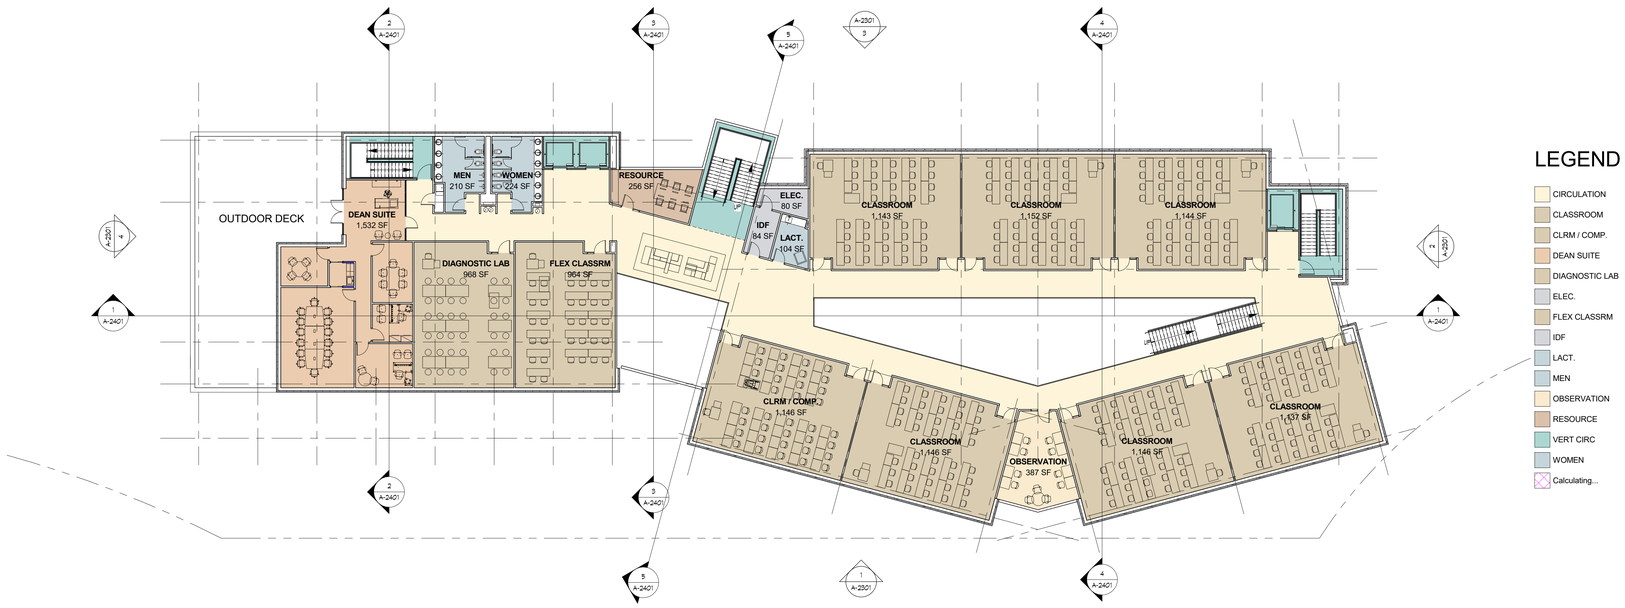

LEGEND

- CIRCULATION
- CLASSROOM
- CLRM / COMP.
- DEAN SUITE
- DIAGNOSTIC LAB
- ELEC.
- FLEX CLASSRM
- IDF
- LACT.
- MEN
- OBSERVATION
- RESOURCE
- VERT CIRC
- WOMEN
- Calculating...

1 A-2202 THIRD FLOOR ADMIN./ACADEMIC PLAN
1/16" = 1'-0"

C:\REVIZION_CRTCO_SHS_02_Academic_TMarver.rvt
2/8/2016 9:53:37 PM

SOSH
atlantic city new york

Thomas J. Sykes, A.I.A.
1020 Atlantic Ave., Atlantic City, NJ 08401
t: 609 - 345 - 5222 f: 609 - 345 - 7486
w w w . s o s h a r c h . c o m

South Jersey Gas

STOCKTON UNIVERSITY
ATLANTIC CITY CAMPUS
PROJECT
and
SOUTH JERSEY GAS
CORPORATE
HEADQUARTERS
Atlantic Avenue & N. Albany Avenue
Atlantic City, NJ

ISSUE
CAFRA / CRDA SUBMISSION - 02/08/16

SUBMISSIONS

No.	Date	Description

DRAWING TITLE:
THIRD FLOOR & ROOF ADMIN./ACADEMIC PLANS

DRAWN BY: gx
REV. BY: JD
PROJECT NO.: 15012.00
DRAWING NO. A-2202