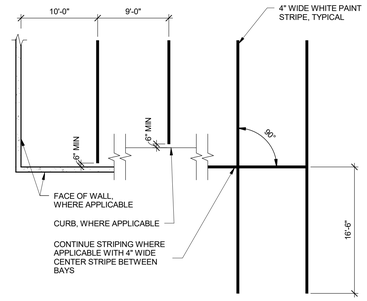

11 A-3104 PARKING STALL 90 DEG
1/8" = 1'-0"

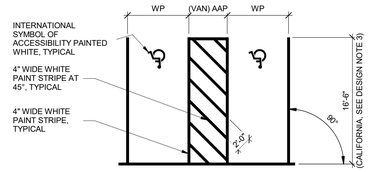

12 A-3104 PARKING STALL 90 DEG ADA
1/8" = 1'-0"

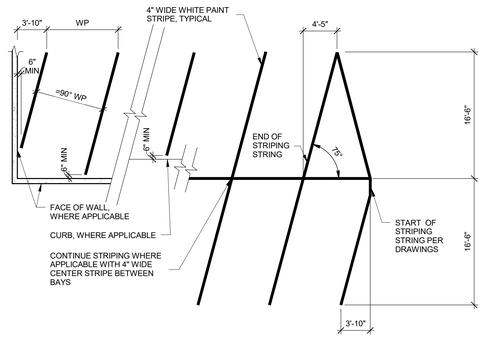

13 A-3104 PARKING STALL 75 DEG
1/8" = 1'-0"

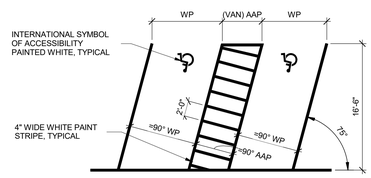

14 A-3104 PARKING STALL 75 DEG ADA
1/8" = 1'-0"

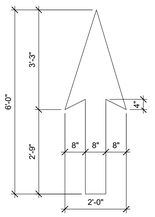

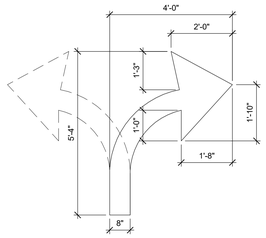

NOTE: PAINT ARROWS SOLID WHITE, UNLESS NOTED OTHERWISE.

10 A-3104 TYPICAL ARROWS
1/2" = 1'-0"

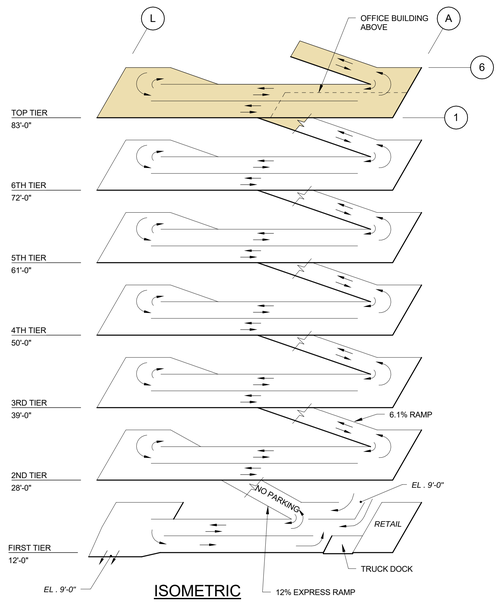

ISOMETRIC

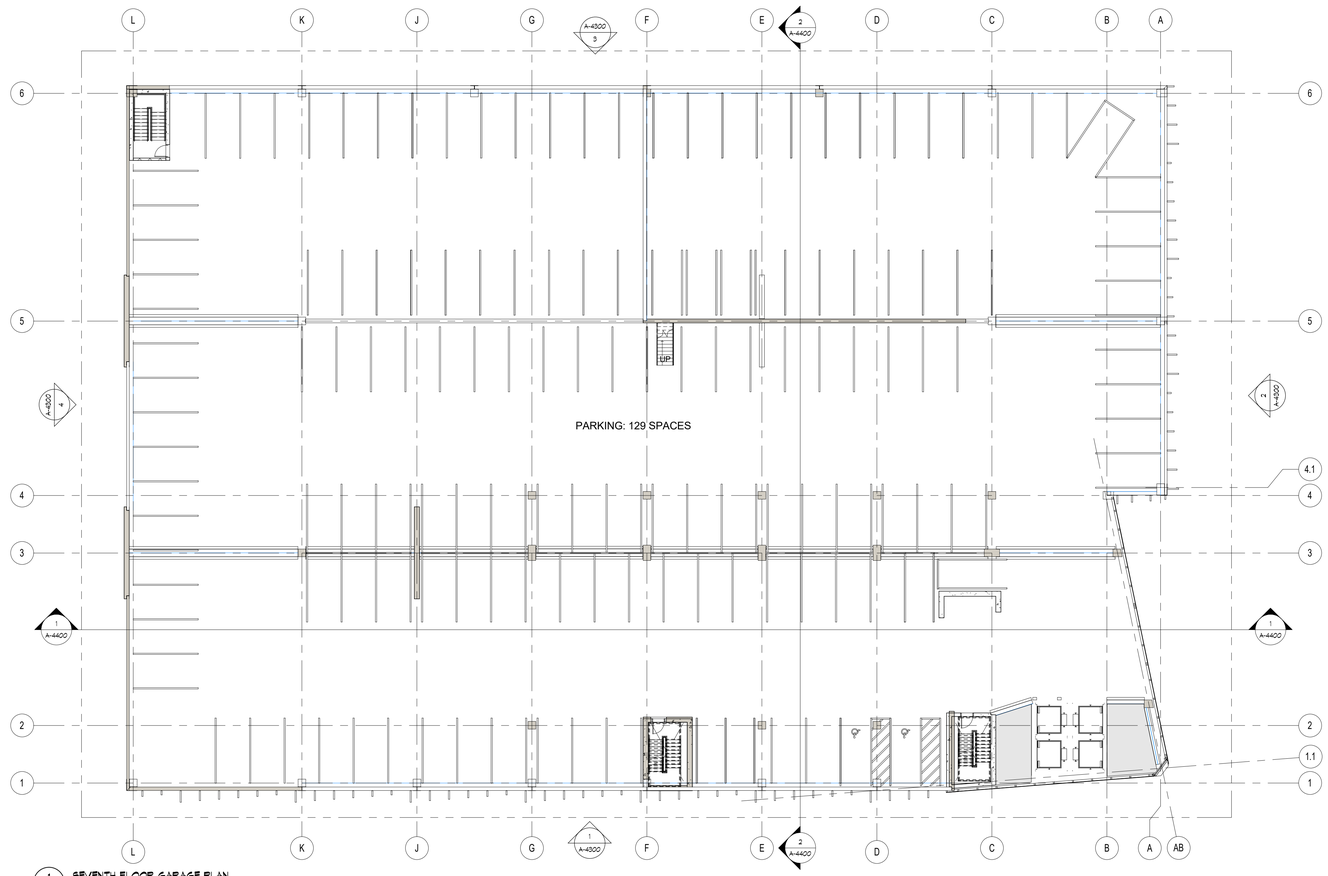

1 A-3104 SEVENTH FLOOR GARAGE PLAN
1/16" = 1'-0"

C:\USERS\MDCH_DESIGN_2016_64_OffICe_Master.rvt

3/8/2016 1:24:17 PM

SOSH
atlantic city new york

Thomas J. Sykes, A.I.A.
1020 Atlantic Ave., Atlantic City, NJ 08401
t: 609 - 345 - 5222 f: 609 - 345 - 7486
www.sosharch.com

South Jersey Gas

STOCKTON UNIVERSITY
ATLANTIC CITY CAMPUS PROJECT
and
SOUTH JERSEY GAS CORPORATE HEADQUARTERS
Atlantic Avenue & Albany Avenue
Atlantic City, NJ

ISSUE
CAFRA / CRDA SUBMISSION - 02/08/16

SUBMISSIONS

No.	Date	Description

DRAWING TITLE:
SEVENTH FLOOR GARAGE PLAN

DRAWN BY: gx
REV. BY: JD
PROJECT NO.: 15012.00
DRAWING NO. A-3104