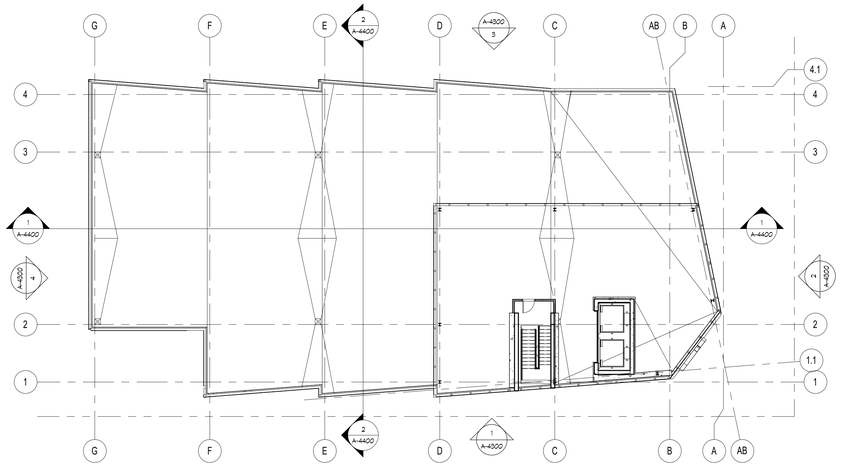

3 A-4102 ROOF OFFICE PLAN
1/16" = 1'-0"

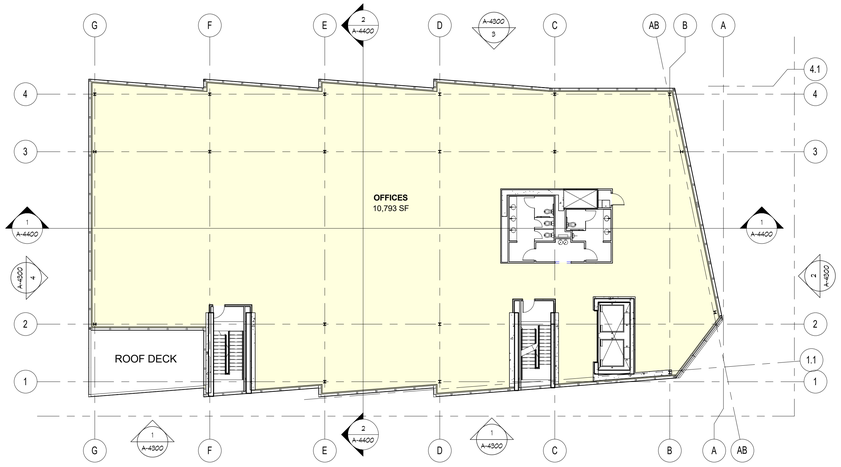

2 A-4102 SIXTH FLOOR OFFICE PLAN
1/16" = 1'-0"

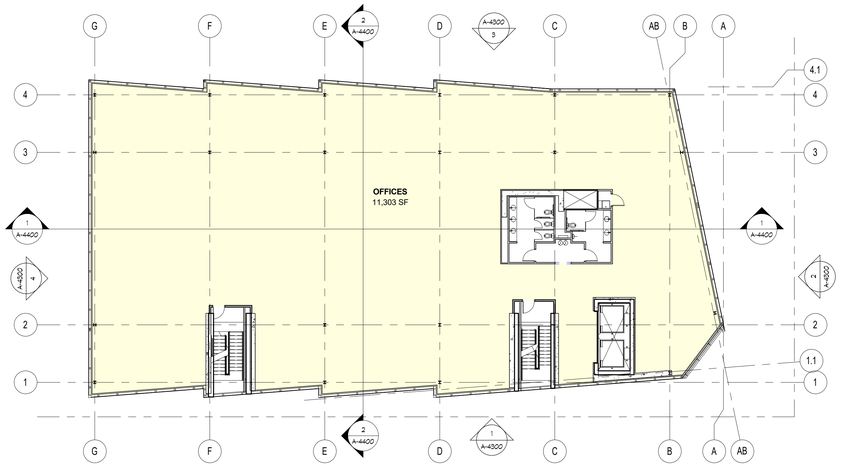

1 A-4102 FIFTH FLOOR OFFICE PLAN
1/16" = 1'-0"

SOSH
atlantic city new york

Thomas J. Sykes, A.I.A.
1020 Atlantic Ave., Atlantic City, NJ 08401
t: 609 - 345 - 5222 f: 609 - 345 - 7486
w w w . s o s h a r c h . c o m

South Jersey Gas

STOCKTON UNIVERSITY
ATLANTIC CITY CAMPUS
PROJECT
and
SOUTH JERSEY GAS
CORPORATE
HEADQUARTERS
Atlantic Avenue & Albany
Avenue
Atlantic City, NJ

ISSUE
CAFRA / CRDA
SUBMISSION - 02/08/16

SUBMISSIONS

No.	Date	Description

DRAWING TITLE:
FIFTH & SIXTH FLOOR & ROOF OFFICE PLANS

DRAWN BY: gx
REV. BY: JD
PROJECT NO.: 15012.00
DRAWING NO.
A-4102

C:\USERS\MICH_DEVCO_2016_64_ORK_Revit_Master.rvt
3/8/2016 3:29:11 PM