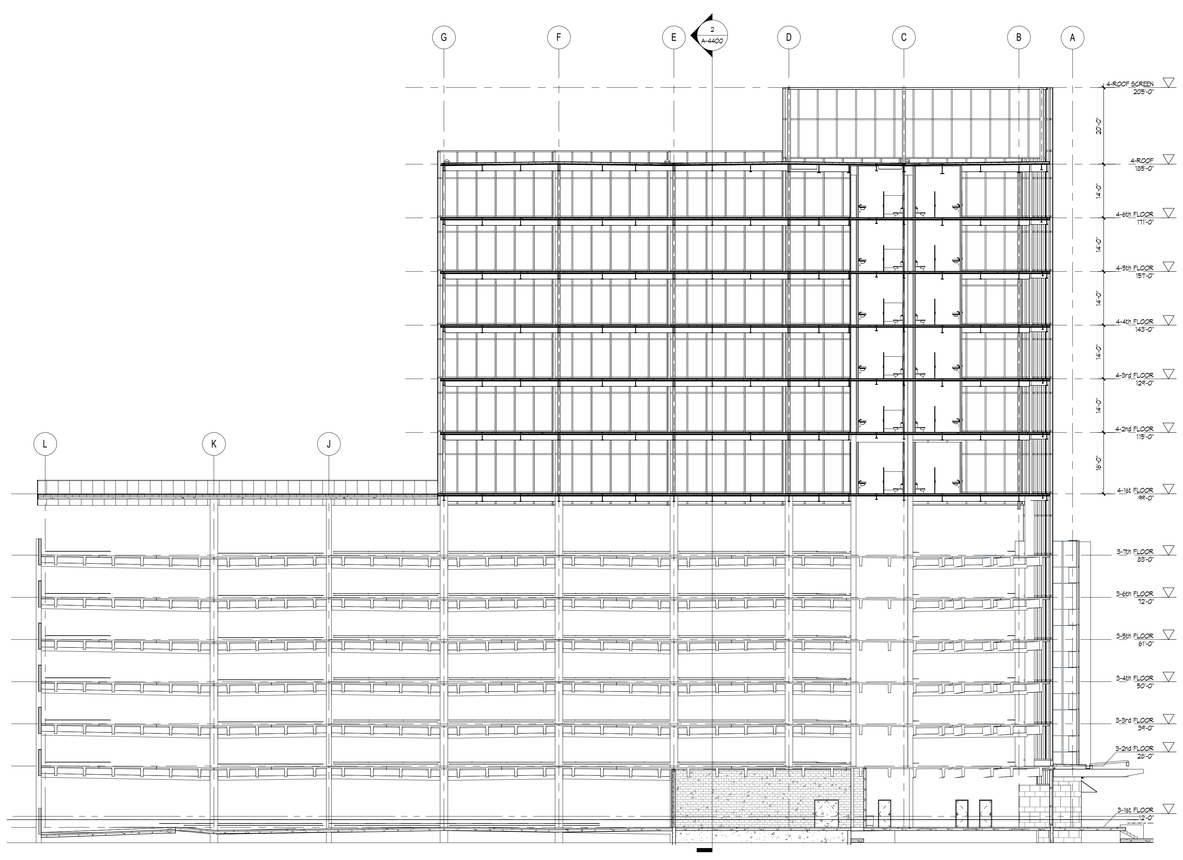

1 A-4400 BUILDING SECTION
1/16" = 1'-0"

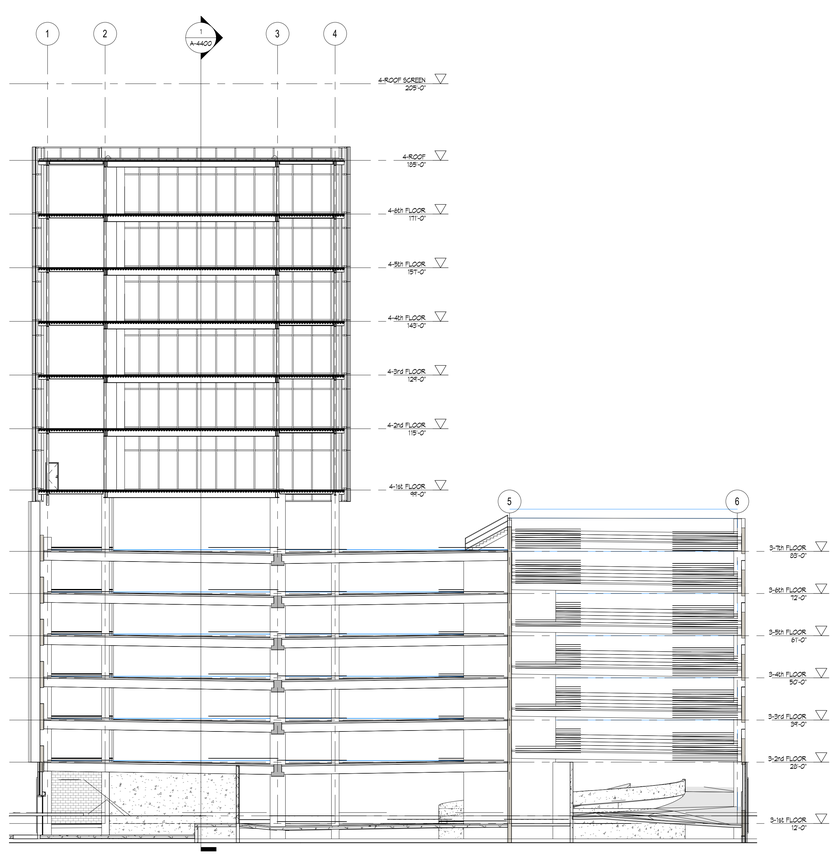

2 A-4400 BUILDING SECTION
1/16" = 1'-0"

SOSH
atlantic city new york

Thomas J. Sykes, A.I.A.
1020 Atlantic Ave., Atlantic City, NJ 08401
t: 609 - 345 - 5222 f: 609 - 345 - 7486
w w w . s o s h a r c h . c o m

South Jersey Gas

STOCKTON UNIVERSITY
ATLANTIC CITY CAMPUS
PROJECT
and
SOUTH JERSEY GAS
CORPORATE
HEADQUARTERS

Atlantic Avenue & Albany Avenue
Atlantic City, NJ

ISSUE
CAFRA / CRDA SUBMISSION - 02/08/16

SUBMISSIONS

No.	Date	Description

DRAWING TITLE:
BUILDING SECTIONS
GARAGE / SJ GAS

DRAWN BY: gx
REV. BY: JD
PROJECT NO.: 15012.00
DRAWING NO.
A-4400

C:\SOSHWORK_DEVCO_2016_64_Office_Element.rvt
2/8/2016 3:37:21 PM