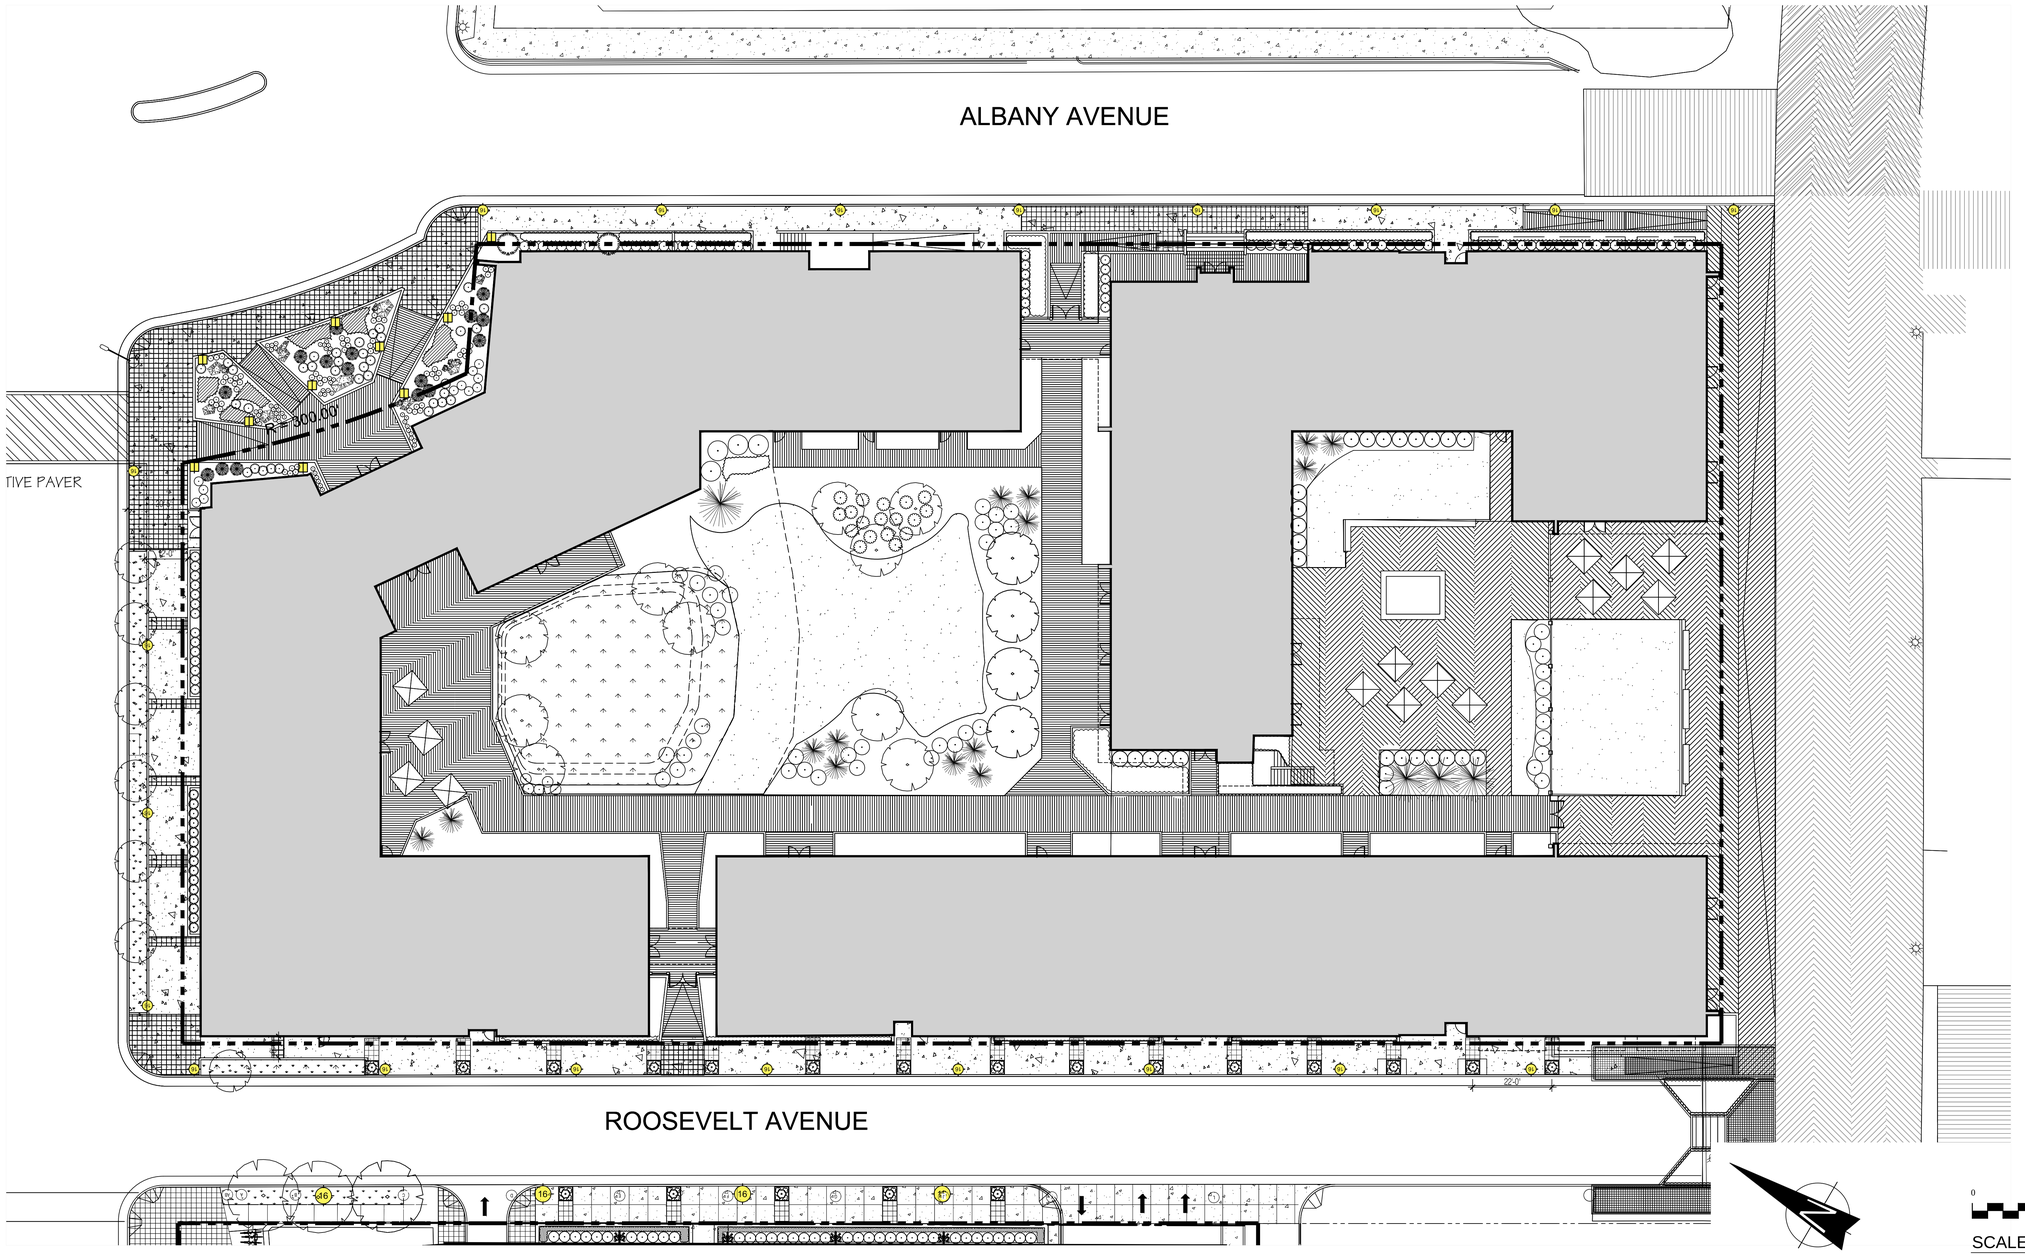

LANDSCAPE SITE PLAN

SCALE 1" = 20'

NOTES:

1. PLAN INFORMATION TAKEN FROM CIVIL ENGINEERING PLANS PREPARED BY A.W. PONZIO AND CO. AS WELL AS ARCHITECTURAL PLANS PROVIDED BY ELKUS MANFREDI.
2. DRAWINGS TO BE SCALED FOR PURPOSES OF LOCATING PLANT MATERIAL, PLANTING BEDS, GROUND COVER AREAS AND OTHER SITE AMENITIES SHOWN. DRAWINGS ARE DIAGRAMMATIC; PLANT MATERIAL IS SUBJECT TO FIELD ADJUSTMENT.
3. ALL PLANT MATERIAL TO BE SET IN PREPARED MULCHED BEDS. FINAL BED LINES TO BE APPROVED IN THE FIELD BY THE LANDSCAPE ARCHITECT OR THE OWNER'S REPRESENTATIVE.
4. ALL PLANTING BEDS TO RECEIVE 3" OF SHREDDED HARDWOOD BARK MULCH AS INDICATED ON THE PLANTING DETAILS. FINAL LOCATION OF PLANT MATERIAL TO BE DETERMINED IN THE FIELD BY THE LANDSCAPE ARCHITECT OR OWNER'S REPRESENTATIVE.
5. CONTRACTOR TO VERIFY THE LOCATION OF ALL UNDERGROUND UTILITIES PRIOR TO ANY EXCAVATION ACTIVITIES.
6. NO DECIDUOUS SHADE TREES WILL BE LOCATED CLOSER THAN 10 FEET TO SANITARY UTILITY LINES OR PS. CONTRACTOR IS RESPONSIBLE FOR VERIFICATION OF ALL PLANT MATERIAL QUANTITIES. ANY DISCREPANCY SHALL BE BROUGHT TO THE ATTENTION OF THE LANDSCAPE ARCHITECT. PLAN HOLDS PRECEDENCE.
7. CONTRACTOR SHALL COORDINATE ALL WORK WITH APPROPRIATE TOWNSHIP AGENCIES AND UTILITY COMPANIES.
8. ANY PLANT MATERIAL WHICH WILL NOT BE WATERED VIA UNDERGROUND IRRIGATION, SHALL BE HAND WATERED AS NECESSARY TO ENSURE VIABILITY DURING THE GUARANTEE PERIOD.
9. AN AUTOMATED, INTEGRAL UNDERGROUND IRRIGATION SYSTEM, COMPORTING WITH SUSTAINABLE DESIGN STANDARDS SHALL BE COMPLETED AS A DESIGN/BUILD SYSTEM.

LEGEND:

- EXISTING EVERGREEN TREE
- EXISTING SHRUB HEDGE
- PROPOSED DECIDUOUS SHADE TREE
- PROPOSED EVERGREEN SHRUB HEDGE
- PROPOSED 5' HIGH DECORATIVE BLACK ALUMINUM FENCE PER CITY REQUIREMENT

Landscape Architecture
Environmental Planning
Site & Urban Planning
Residential Design
Resort Planning

J. Adamson
WEST JERSEY STATE, LLC

3309 English Creek Ave., Egg Harbor Township, NJ 08234
(P) 609 - 641 - 7713 (F) 609 - 641 - 1913
(E) adamson-land@comcast.net

JOSEPH P. ADAMSON, L.L.A. ,P.P.
LICENSED LANDSCAPE ARCHITECT
N.J. LIC. NO. AS000086
PROFESSIONAL PLANNER
N.J. LIC. NO. 5124

ELKUS | MANFREDI ARCHITECTS
Boston Massachusetts

David Manfredi, A.I.A.
[address] 25 DRYDOCK AVENUE
BOSTON MASSACHUSETTS 02210
(tel) 617.426.1300

South Jersey Gas

STOCKTON UNIVERSITY
ATLANTIC CITY CAMPUS PROJECT
and
SOUTH JERSEY GAS CORPORATE HEADQUARTERS
Atlantic Avenue & Albany Avenue
Atlantic City, NJ

ISSUE
CAFRA / CRDA SUBMISSION - 02/08/16

SUBMISSIONS

No.	Date	Description

DRAWING TITLE:

LANDSCAPE SITE PLAN - BLOCK 20 STOCKTON RESIDENTIAL BUILDING

DRAWN BY: SB/AT	DRAWING NO.
REV. BY: JA	L4
PROJECT NO.: 15012.00	