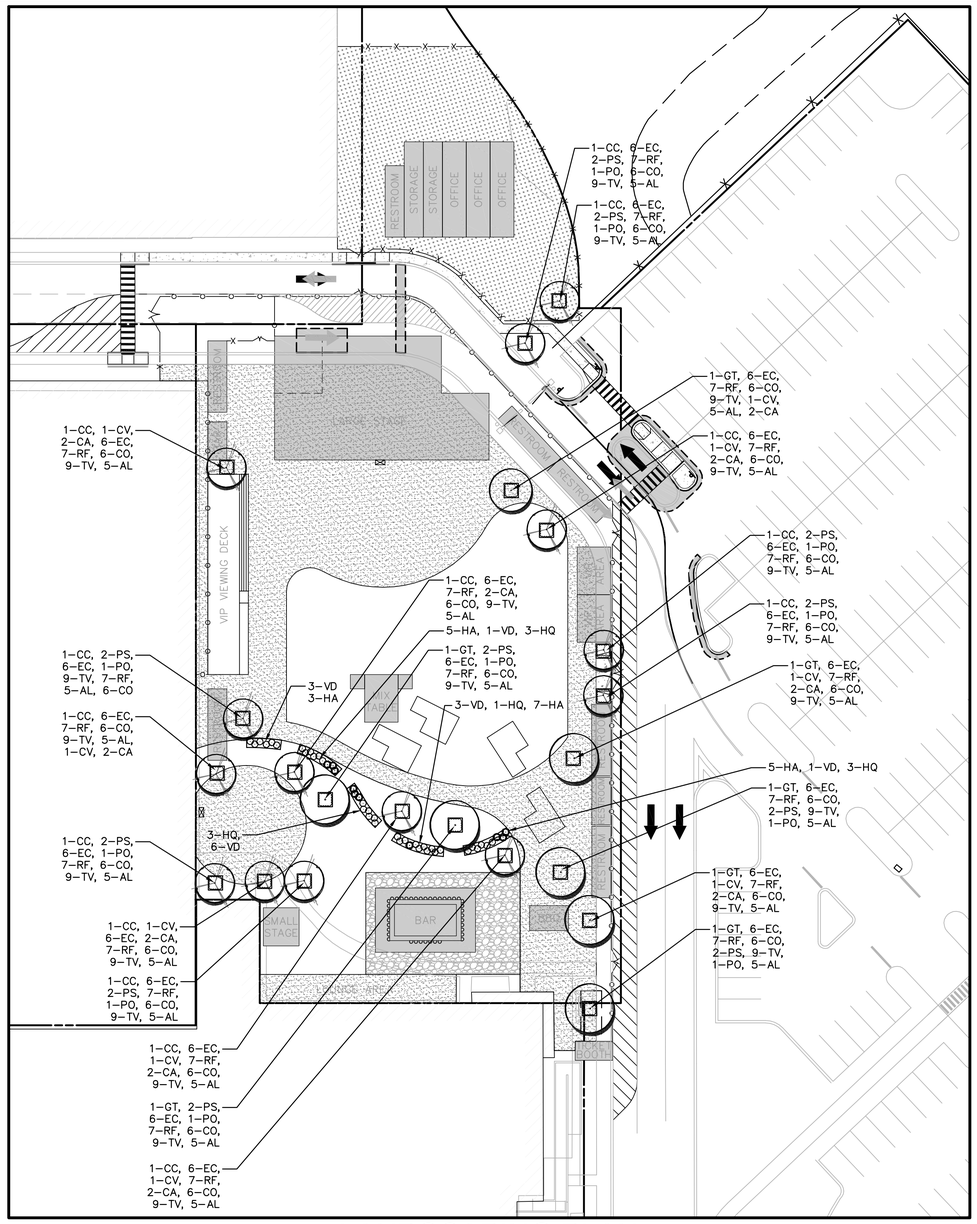

LANDSCAPING PLAN

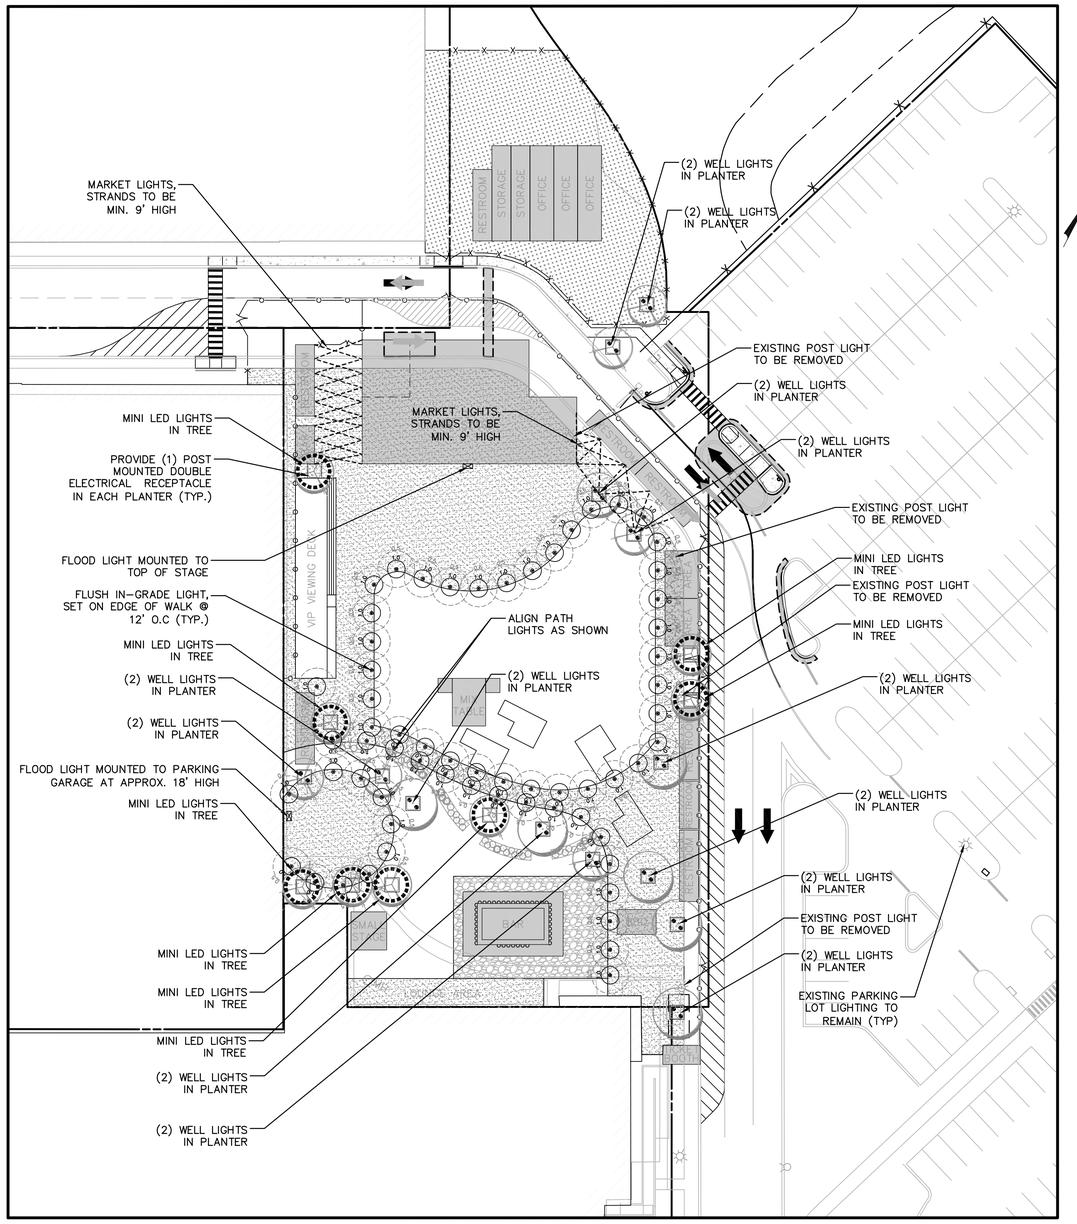

LIGHTING PLAN

Plant Schedule

Key	QTY.	Botanical Name	Common Name	HGT.	CAL.	Root	Notes
Trees							
GT	7	Gleditsia triacanthos inermis 'Shademaster'	Shademaster Honey Locust		4.5-5"	B&B	Speciman Quality
CC	14	Cercis canadensis	Eastern Redbud	12-14'		B&B	Speciman Quality
Shrubs							
HA	20	Hydrangea arborescens 'Annabelle'	Annabelle Hydrangea	30-36"		#5 Cont	
HQ	10	Hydrangea quercifolia 'Sikes Dwarf'	Sikes Dwarf Oakleaf Hydrangea	30-36"		#5 Cont	
VD	14	Viburnum dentatum 'Blue Muffin'	Blue Muffin Viburnum	30-36"		B&B	
Ornamental Grasses							
PS	22	Panicum virgatum 'Shenandoah'	Shenandoah Switch Grass			#3 Cont.	
CA	20	Calamagrostis x acutiflora 'Karl Foerster'	Feather Reed Grass			#3 Cont.	
PO	11	Pennisetum orientale	Oriental Fountain Grass			#3 Cont.	
CV	9	Carex pensylvanica	Pennsylvania sedge			#3 Cont.	
Perennials							
EC	126	Echinacea purpurea	Purple Coneflower			#2 Cont.	
RF	147	Rudbeckia fulgida 'Goldsturm'	Black-eyed Susan			#2 Cont.	
CO	126	Coreopsis verticillata 'Moonbeam'	Moonbeam Coreopsis			#2 Cont.	
AL	105	Aster novae-angliae	New England Aster			#2 Cont.	Mixed Varieties
TV	189	Tiarella cordifolia 'Oakleaf'	Oakleaf Foam Flower			#2 Cont.	

NOTE:
SEE CONSTRUCTION DETAILS SHEET FOR LANDSCAPING AND LIGHTING NOTES, DETAILS AND SPECIFICATIONS

LIGHT SCHEDULE

symbol	image	specifications	quantity
⊙		FLUSH IN-GRADE LIGHT BEGA Lighting - 7928 2.2 WATT LED luminaire with white safety glass Material - brushed stainless steel LED Color - 4000K *low voltage light install on/secure to an 8" thick, 12'x12' Class B concrete subsurface base/footing	62
⊗		WELL LIGHT Intense Lighting - IVG30Lin ground LED light temperature - 4000k beam spread - 40° bulb - H.O. Cree XPG2 LED @ 3.8 watts and 200+ Lumens finish - brushed stainless steel spec. number IVG30L30-40ST housing to be determined by location - see plan *low voltage light	26
◯		MINI LED STRAND LIGHT Manufacturer to be approved by Landscape Architect Provide 750 lights per tree (refer to plan for locations) *line voltage light	8 Trees @ 750 lights per tree
- - -		MARKET LIGHT Outdoor Cafe String Light by Barn Light Electric 25 Watt Nostalgic Edison Light Bulbs by Barn Light Electric *line voltage light	675 L.F.

LIGHT SCHEDULE

symbol	image	specifications	quantity
⊠		FLOOD LIGHT Lithonia Lighting - WFL3 400 Watt Metal Halide Distribution - FT (Forward Throw) Color - DBL (Black) *line voltage light	2

GRAPHIC SCALE

30 0 15 30 60 120

(IN FEET)
1 inch = 30 ft.

REV./ ISSUE	DATE	DESCRIPTION

CONSULTANT

ORIENTATION / KEY PLAN

PAULUS, SOKOLOWSKI AND SARTOR, LLC

1909 ROUTE 70 EAST
SUITE 307
CHERRY HILL, NJ 08003
PHONE: (856) 335-6000

CERTIFICATE OF AUTHORIZATION NO. 24GA28032700

ALL DIMENSIONS MUST BE VERIFIED BY THE CONTRACTOR. NOTIFY PAULUS, SOKOLOWSKI AND SARTOR, LLC. OF ANY CONFLICTS, ERRORS, AMBIGUITIES OR DISCREPANCIES IN THE CONTRACT DRAWINGS OR SPECIFICATIONS BEFORE PROCEEDING WITH CONSTRUCTION.

ALL DIMENSIONS SHALL BE AS NOTED IN WORDS OR NUMBERS ON THE CONTRACT DRAWINGS. DO NOT SCALE THE DRAWINGS TO DETERMINE DIMENSIONS.

THESE CONTRACT DRAWINGS CONTAIN DATA INTENDED SPECIFICALLY FOR THE NOTED PROJECT ONLY. THEY ARE NOT TO BE USED IN WHOLE OR IN PART FOR USE ON EXTENSIONS OF THIS PROJECT OR FOR REUSE ON ANY OTHER PROJECT.

THE COPYING AND/OR MODIFICATION OF THIS DOCUMENT OR ANY PORTION THEREOF WITHOUT THE WRITTEN PERMISSION OF PAULUS, SOKOLOWSKI AND SARTOR, LLC. IS PROHIBITED.

UNLESS THESE DRAWINGS ARE SPECIFICALLY DESIGNATED AS "CONSTRUCTION ISSUE", THESE DRAWINGS SHALL NOT BE USED FOR CONSTRUCTION OR IMPROVEMENTS DEPICTED HEREIN. CONTRACTORS SHALL NOTIFY THE DESIGN ENGINEER TO OBTAIN CONSTRUCTION DOCUMENTS.

COPYRIGHT 2014 PAULUS, SOKOLOWSKI AND SARTOR, LLC. – ALL RIGHTS RESERVED.

MARK HERRMANN, PE
PROFESSIONAL ENGINEER
N.J. LIC. NO 48668

SIGNATURE 12/24/2014 DATE

CLIENT

MARINA DISTRICT DEVELOPMENT COMPANY, LLC

ONE BORGATA WAY
CITY OF ATLANTIC CITY, ATLANTIC COUNTY, NJ

PROJECT

BORGATA CASINO
OUTDOOR EVENT AREA
BLOCK 576
LOTS 1.05, 1.07, 1.08, 1.10 & 1.12

ONE BORGATA WAY
CITY OF ATLANTIC CITY, ATLANTIC COUNTY, NJ

SHEET TITLE

LANDSCAPING AND LIGHTING PLAN

JOB NO.: 02265.0063
DATE: 12/24/2014
DRAWN: KDR
CHECK: MH
SCALE: 1"=30'

BINDING ORDER:
SHEET OF
SHEET NO. C-06

FILE NAME: P:\02265\0063\DWGs\CAD\C-Civil Printings\06Lt.dwg LAST EDIT: 12/24/2014 - 01:04:53 PM LOGIN: jtesher XREFS: 02265-0063-c-ex0c.dgn 02265-0063-c-1800.xref IMAGE: flood light.jpg ; flush in grade path light.jpg ; tree light.jpg - 1 IMAGE: flood light.jpg ; flush in grade path light.jpg ; tree light.jpg - 1 TIMEZONE: -0500 - EST - Eastern Standard Time