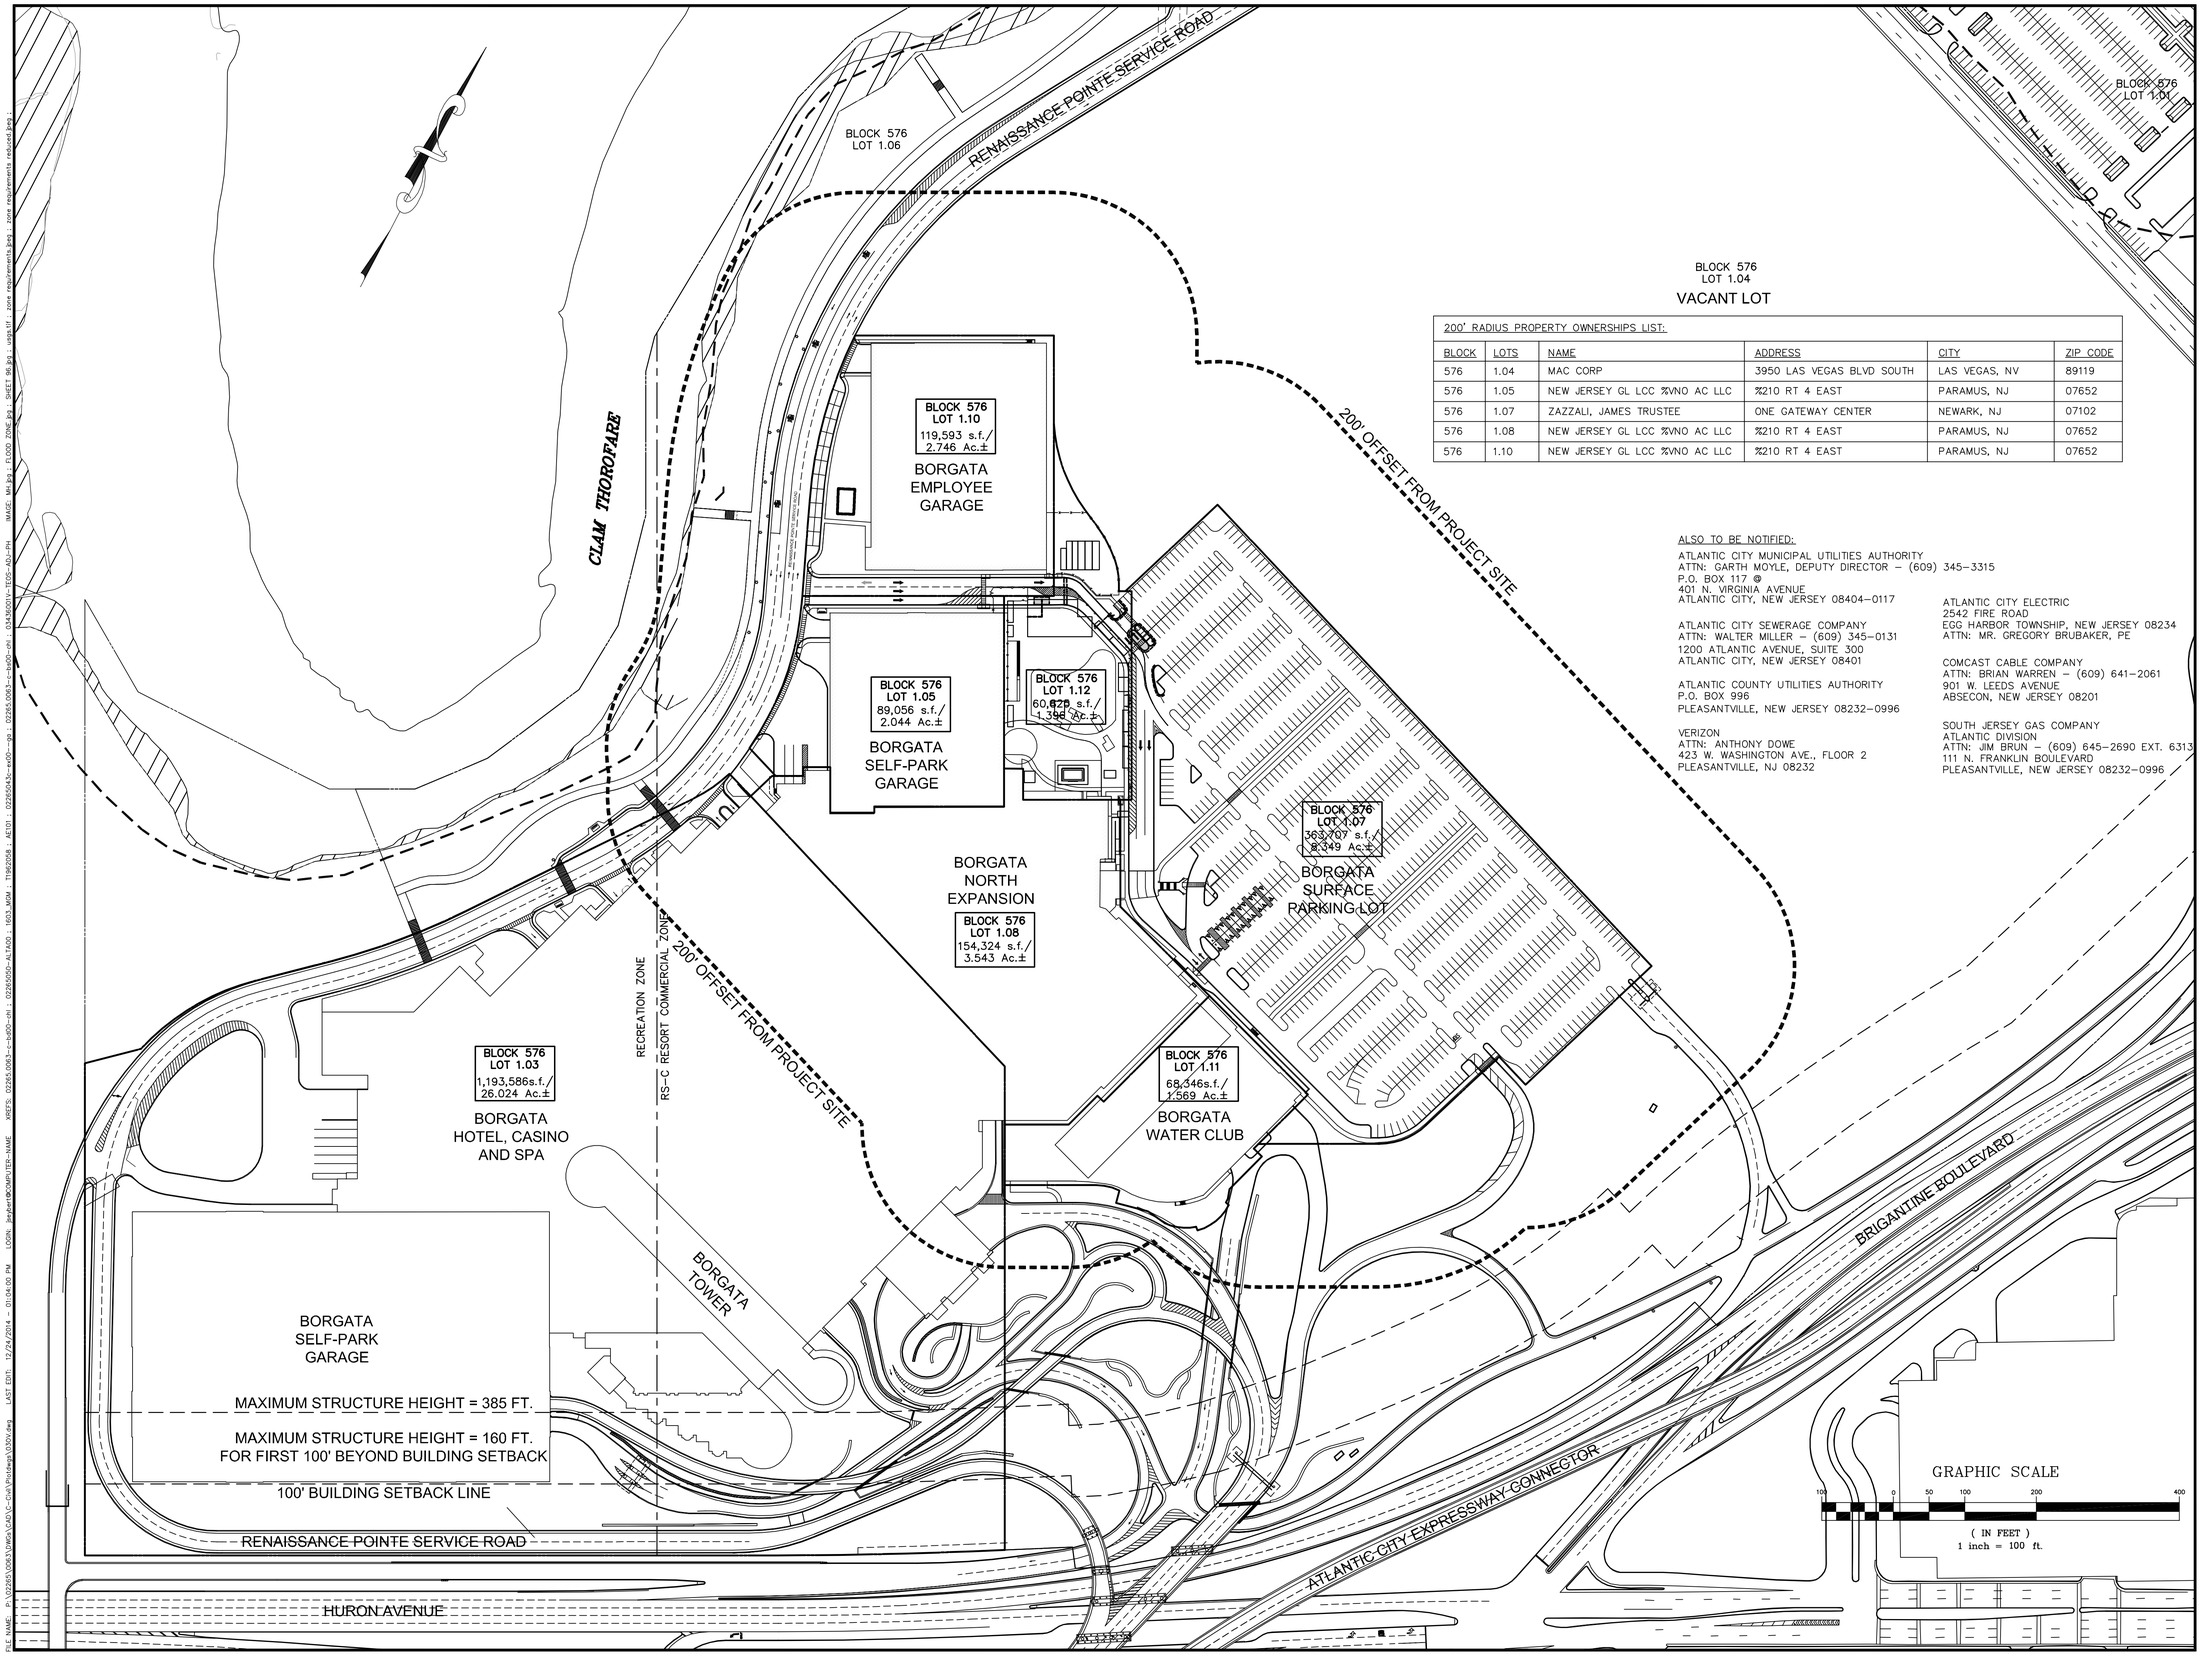

200' RADIUS PROPERTY OWNERSHIPS LIST:

BLOCK	LOTS	NAME	ADDRESS	CITY	ZIP CODE
576	1.04	MAC CORP	3950 LAS VEGAS BLVD SOUTH	LAS VEGAS, NV	89119
576	1.05	NEW JERSEY GL LCC %VNO AC LLC	%210 RT 4 EAST	PARAMUS, NJ	07652
576	1.07	ZAZZALI, JAMES TRUSTEE	ONE GATEWAY CENTER	NEWARK, NJ	07102
576	1.08	NEW JERSEY GL LCC %VNO AC LLC	%210 RT 4 EAST	PARAMUS, NJ	07652
576	1.10	NEW JERSEY GL LCC %VNO AC LLC	%210 RT 4 EAST	PARAMUS, NJ	07652

ALSO TO BE NOTIFIED:

ATLANTIC CITY MUNICIPAL UTILITIES AUTHORITY
ATTN: GARTH MOYLE, DEPUTY DIRECTOR – (609) 345-3315
P.O. BOX 117 @
401 N. VIRGINIA AVENUE
ATLANTIC CITY, NEW JERSEY 08404-0117

ATLANTIC CITY SEWERAGE COMPANY
ATTN: WALTER MILLER – (609) 345-0131
1200 ATLANTIC AVENUE, SUITE 300
ATLANTIC CITY, NEW JERSEY 08401

ATLANTIC COUNTY UTILITIES AUTHORITY
P.O. BOX 996
PLEASANTVILLE, NEW JERSEY 08232-0996

VERIZON
ATTN: ANTHONY DOWE
423 W. WASHINGTON AVE., FLOOR 2
PLEASANTVILLE, NJ 08232

ATLANTIC CITY ELECTRIC
2542 FIRE ROAD
EGG HARBOR TOWNSHIP, NEW JERSEY 08234
ATTN: MR. GREGORY BRUBAKER, PE

COMCAST CABLE COMPANY
ATTN: BRIAN WARREN – (609) 641-2061
901 W. LEEDS AVENUE
ABSECON, NEW JERSEY 08201

SOUTH JERSEY GAS COMPANY
ATLANTIC DIVISION
ATTN: JIM BRUN – (609) 645-2690 EXT. 6313
111 N. FRANKLIN BOULEVARD
PLEASANTVILLE, NEW JERSEY 08232-0996

REV./ ISSUE	DATE	DESCRIPTION

CONSULTANT

ORIENTATION / KEY PLAN

PAULUS, SOKOLOWSKI AND SARTOR, LLC
1909 ROUTE 70 EAST
SUITE 307
CHERRY HILL, NJ 08003
PHONE: (856) 335-6000
CERTIFICATE OF AUTHORIZATION NO. 24GA28032700

ALL DIMENSIONS MUST BE VERIFIED BY THE CONTRACTOR. NOTIFY PAULUS, SOKOLOWSKI AND SARTOR, LLC OF ANY CONFLICTS, ERRORS, AMBIGUITIES OR DISCREPANCIES IN THE CONTRACT DRAWINGS OR SPECIFICATIONS BEFORE PROCEEDING WITH CONSTRUCTION.

ALL DIMENSIONS SHALL BE AS NOTED IN WORDS OR NUMBERS ON THE CONTRACT DRAWINGS. DO NOT SCALE THE DRAWINGS TO DETERMINE DIMENSIONS.

THESE CONTRACT DRAWINGS CONTAIN DATA INTENDED SPECIFICALLY FOR THE NOTED PROJECT ONLY. THEY ARE NOT SUITABLE FOR USE ON EXTENSIONS OF THIS PROJECT OR FOR REUSE ON ANY OTHER PROJECT.

THE COPYING AND/OR MODIFICATION OF THIS DOCUMENT OR ANY PORTION THEREOF WITHOUT THE WRITTEN PERMISSION OF PAULUS, SOKOLOWSKI AND SARTOR, LLC IS PROHIBITED.

UNLESS THESE DRAWINGS ARE SPECIFICALLY DESIGNATED AS "CONSTRUCTION ISSUE", THESE DRAWINGS SHALL NOT BE USED FOR CONSTRUCTION OR IMPROVEMENTS DEPICTED HEREIN. CONTRACTORS SHALL NOTIFY THE DESIGN ENGINEER TO OBTAIN CONSTRUCTION DOCUMENTS.

COPYRIGHT 2014 PAULUS, SOKOLOWSKI AND SARTOR, LLC. – ALL RIGHTS RESERVED.

MARK HERRMANN, PE
PROFESSIONAL ENGINEER
N.J. LIC. NO 48668

SIGNATURE 12/24/2014 DATE

CLIENT

MARINA DISTRICT DEVELOPMENT COMPANY, LLC

ONE BORGATA WAY
CITY OF ATLANTIC CITY, ATLANTIC COUNTY, NJ

PROJECT

BORGATA CASINO
OUTDOOR EVENT AREA
BLOCK 576
LOTS 1.05, 1.07, 1.08, 1.10 & 1.12

ONE BORGATA WAY
CITY OF ATLANTIC CITY, ATLANTIC COUNTY, NJ

SHEET TITLE

OVERALL PLAN

JOB NO.: 02265.0063
DATE: 12/24/2014
DRAWN: KDR
CHECK: MH
SCALE: 1"=100'

BINDING ORDER:
SHEET OF
SHEET NO.

C-03

FILE NAME: P:\02265\003\WO\LAD\C-CVR\Printing\0305V4.dwg LAST EDIT: 12/24/2014 - 01:04:05 PM LOGIN: jbaier08COMPUTER-NAME XREFS: 02265.0063-c-b2D-ch | 02265050-ALT.dgn | 1603_MXM - T1962058 - ACT01 - 02265043c-xw50---2p - 02265.0063-c-b2D-ch | 03450001b-T05-AD-PH IMAGE: MH.jpg - FLOOD ZONE.jpg - SHEET 06.jpg - usgs.tif - zone requirements 3.jpg - zone requirements reduced 3.jpg