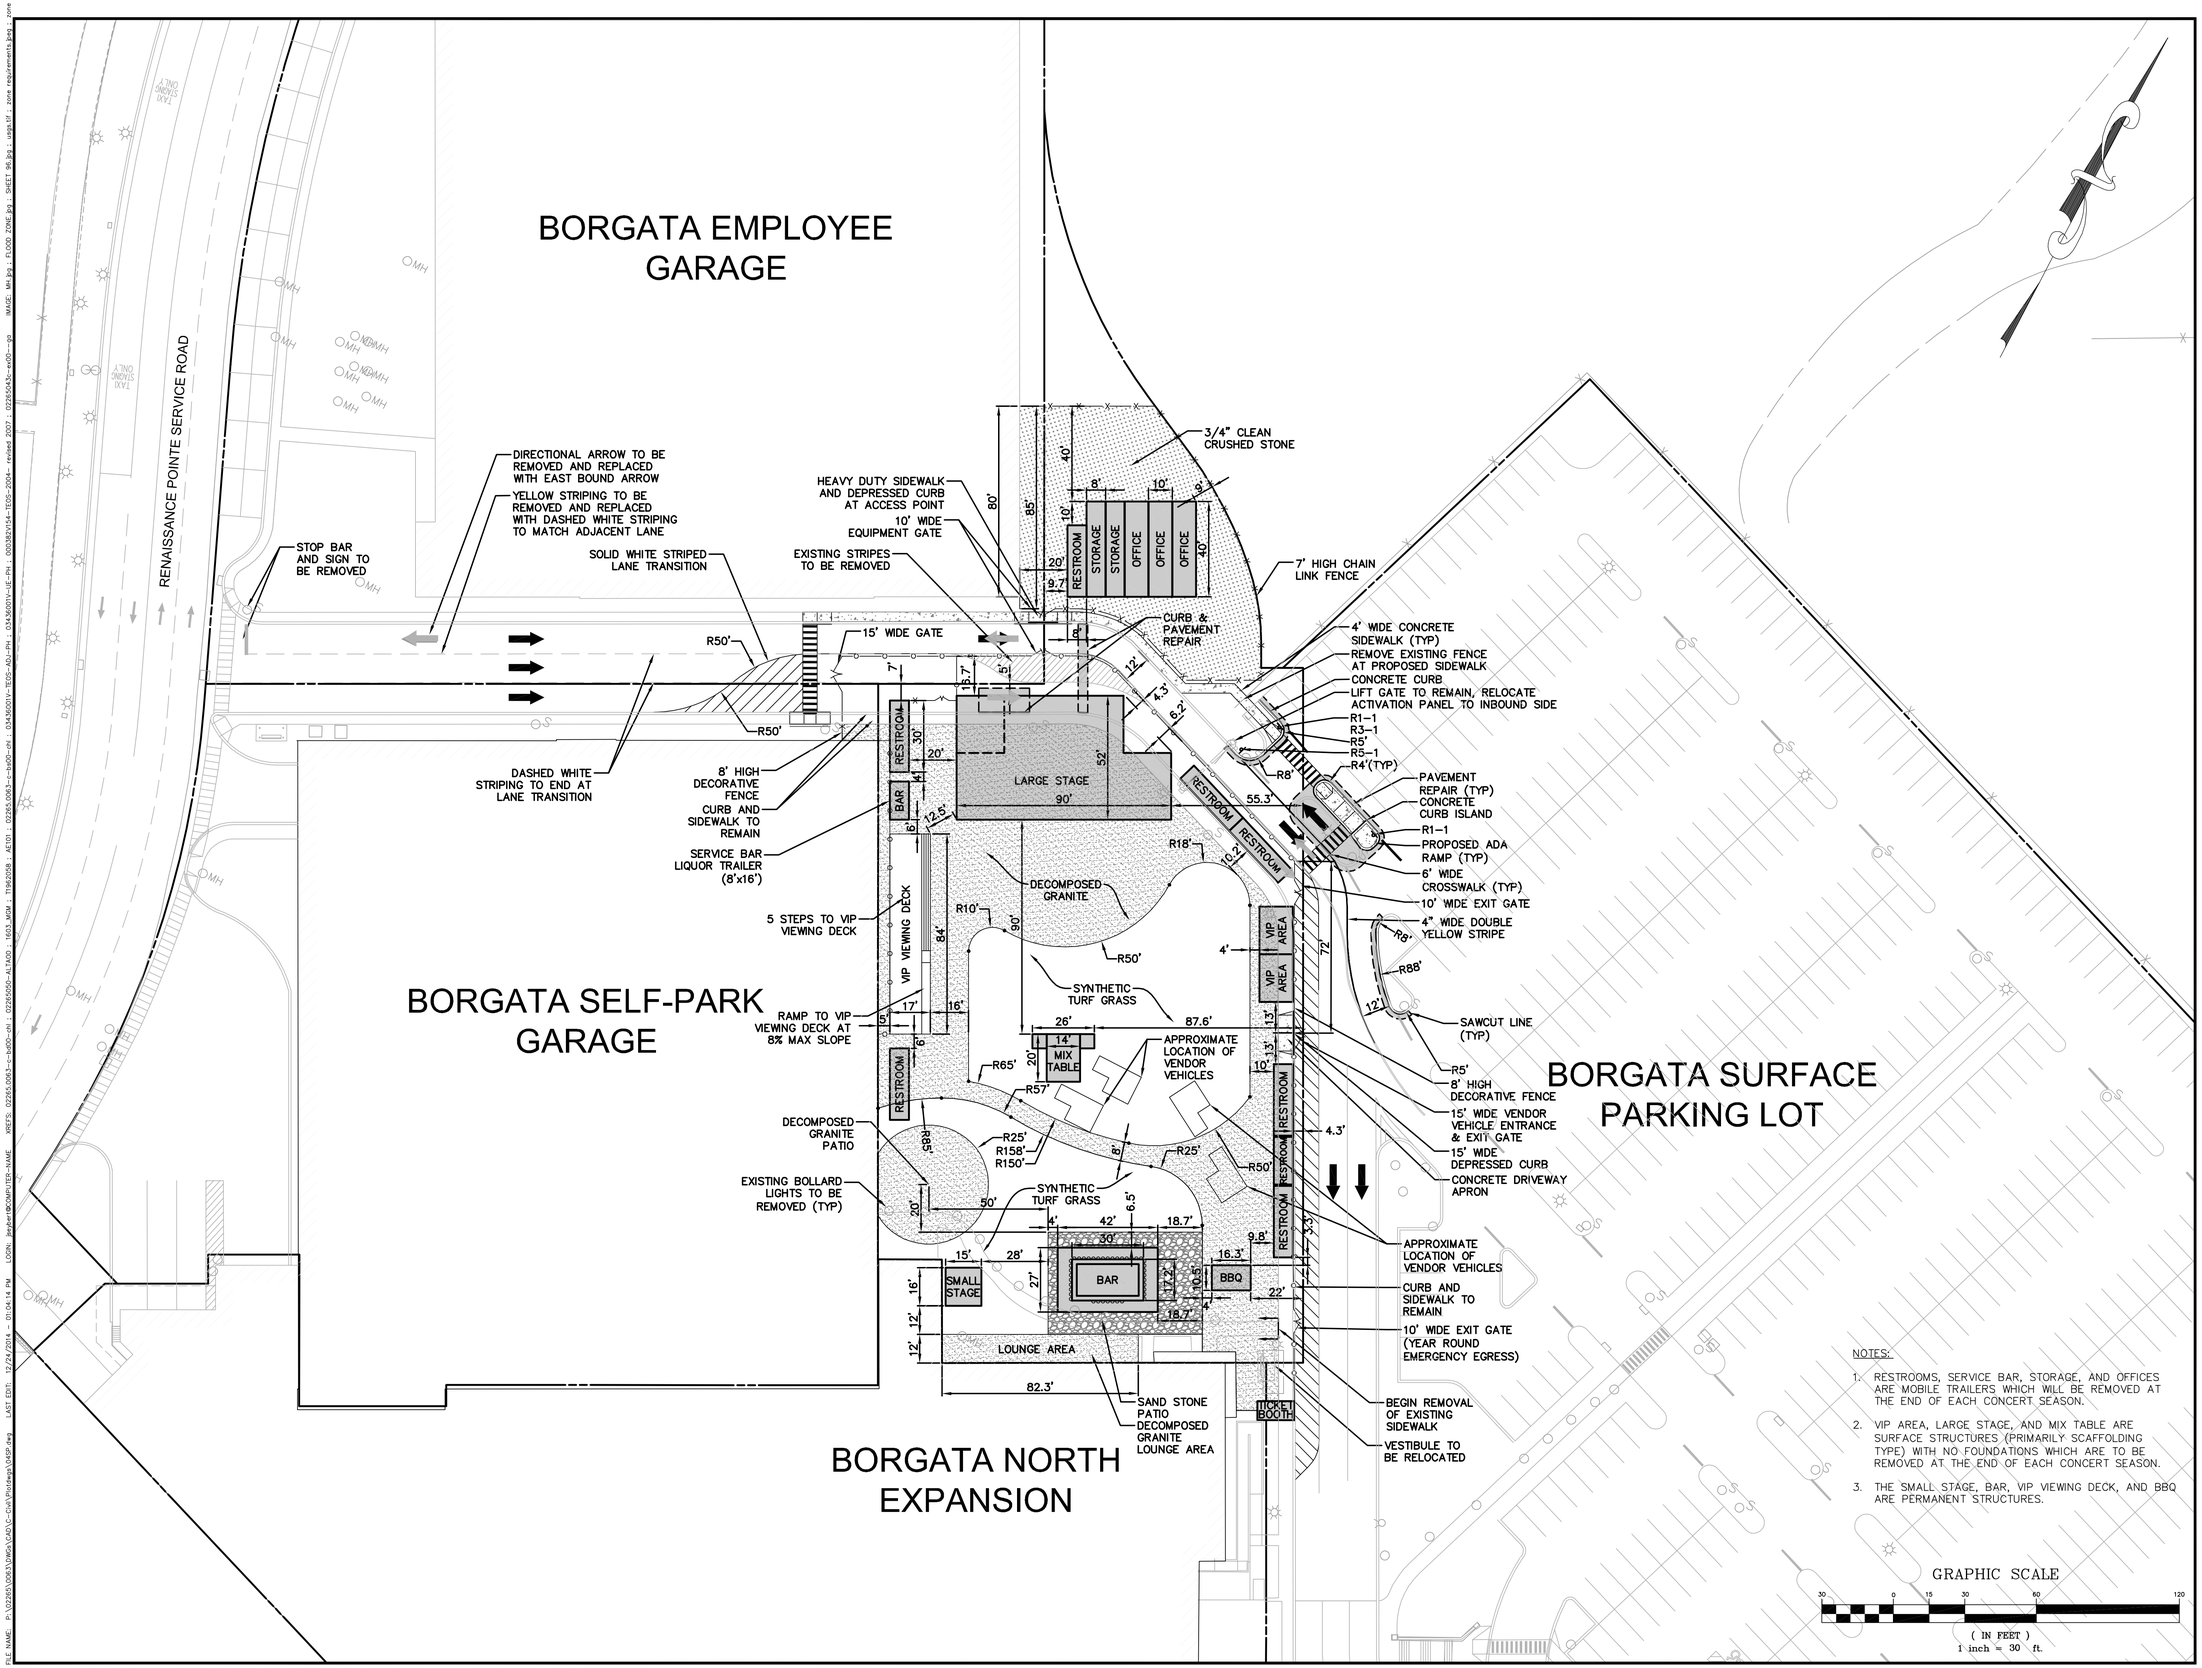

REV. / ISSUE	DATE	DESCRIPTION

CONSULTANT

ORIENTATION / KEY PLAN

PAULUS, SOKOLOWSKI AND SARTOR, LLC

1909 ROUTE 70 EAST
SUITE 307
CHERRY HILL, NJ 08003
PHONE: (856) 335-5000

CERTIFICATE OF AUTHORIZATION NO. 24GA28032700

ALL DIMENSIONS MUST BE VERIFIED BY THE CONTRACTOR. NOTIFY PAULUS, SOKOLOWSKI AND SARTOR, LLC. OF ANY CONFLICTS, ERRORS, AMBIGUITIES OR DISCREPANCIES IN THE CONTRACT DRAWINGS OR SPECIFICATIONS BEFORE PROCEEDING WITH CONSTRUCTION.

ALL DIMENSIONS SHALL BE AS NOTED IN WORDS OR NUMBERS ON THE CONTRACT DRAWINGS. DO NOT SCALE THE DRAWINGS TO DETERMINE DIMENSIONS.

THESE CONTRACT DRAWINGS CONTAIN DATA INTENDED SPECIFICALLY FOR THE NOTED PROJECT ONLY. THEY ARE NOT SUITABLE OR INTENDED FOR USE ON EXTENSIONS OF THIS PROJECT OR FOR REUSE ON ANY OTHER PROJECT.

THE COPYING AND/OR MODIFICATION OF THIS DOCUMENT OR ANY PORTION THEREOF WITHOUT THE WRITTEN PERMISSION OF PAULUS, SOKOLOWSKI AND SARTOR, LLC. IS PROHIBITED.

UNLESS THESE DRAWINGS ARE SPECIFICALLY DESIGNATED AS "CONSTRUCTION ISSUE", THESE DRAWINGS SHALL NOT BE USED FOR CONSTRUCTION OR IMPROVEMENTS DEPICTED HEREIN. CONTRACTORS SHALL NOTIFY THE DESIGN ENGINEER TO OBTAIN CONSTRUCTION DOCUMENTS.

COPYRIGHT 2014 PAULUS, SOKOLOWSKI AND SARTOR, LLC. – ALL RIGHTS RESERVED.

MARK HERRMANN, PE
PROFESSIONAL ENGINEER
N.J. LIC. NO 48668

SIGNATURE 12/24/2014 DATE

CLIENT

MARINA DISTRICT DEVELOPMENT COMPANY, LLC

ONE BORGATA WAY
CITY OF ATLANTIC CITY, ATLANTIC COUNTY, NJ

PROJECT

BORGATA CASINO
OUTDOOR EVENT AREA
BLOCK 576
LOTS 1.05, 1.07, 1.08, 1.10 & 1.12

ONE BORGATA WAY
CITY OF ATLANTIC CITY, ATLANTIC COUNTY, NJ

SHEET TITLE

SITE PLAN

JOB NO.: 02265.0063
DATE: 12/24/2014
DRAWN: KDR
CHECK: MH
SCALE: 1"=30'

BINDING ORDER:
SHEET OF
SHEET NO.

C-04

FILE NAME: P:\02265\0063\DWGs\CAD\C-Civil\Plotting\SitePlan.dwg LAST EDIT: 12/24/2014 - 01:04:14 PM LOGIN: jtaylor/COMPUTER_NAME XREFS: 02265.0063-c-ex00-dwt | 02265.0063-c-ex00-dtl | 02265050-ALTA03 | 1603_MGM | TI962058 | ALTA01 | 02265.0063-c-ex00-xtp | 03436001V-TEOS-ADJ-PH | 03436001V-UE-PH | 0303929X14-TEOS-2004 - revised 2007 | 02265043c-ex00-dtp | IMAGE: MH.jpg | FLOOD ZONE.jpg | SHEET 96.jpg | usgs1d | zone requirements.jpg | zone requ