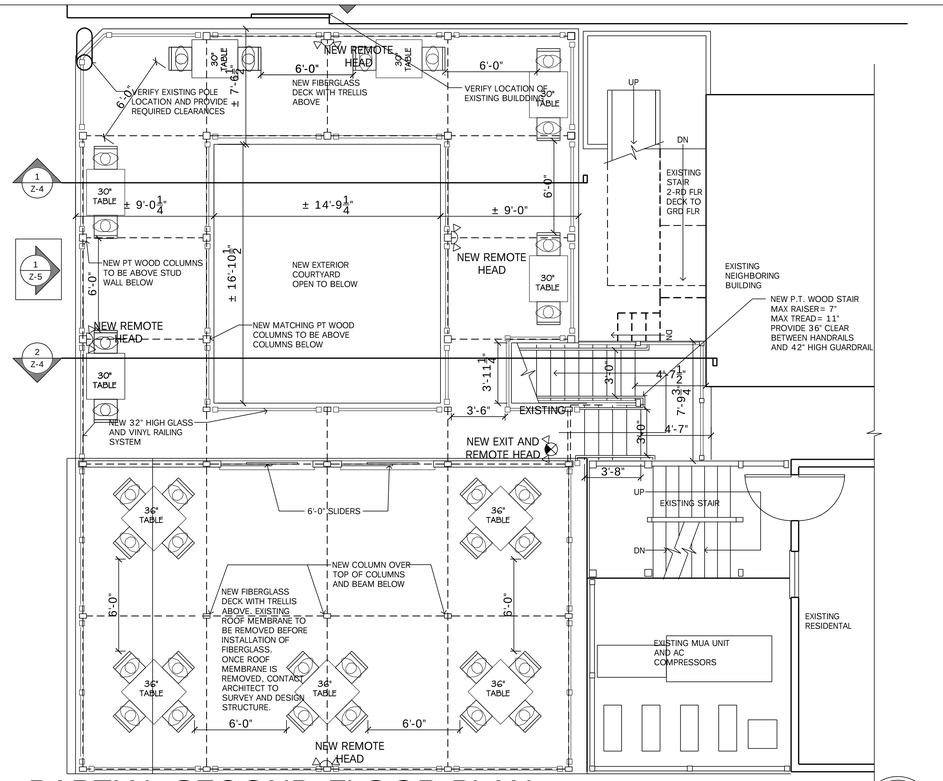

PARTIAL SECOND FLOOR PLAN

SCALE: 1/4" = 1'-0"

2 Z-3

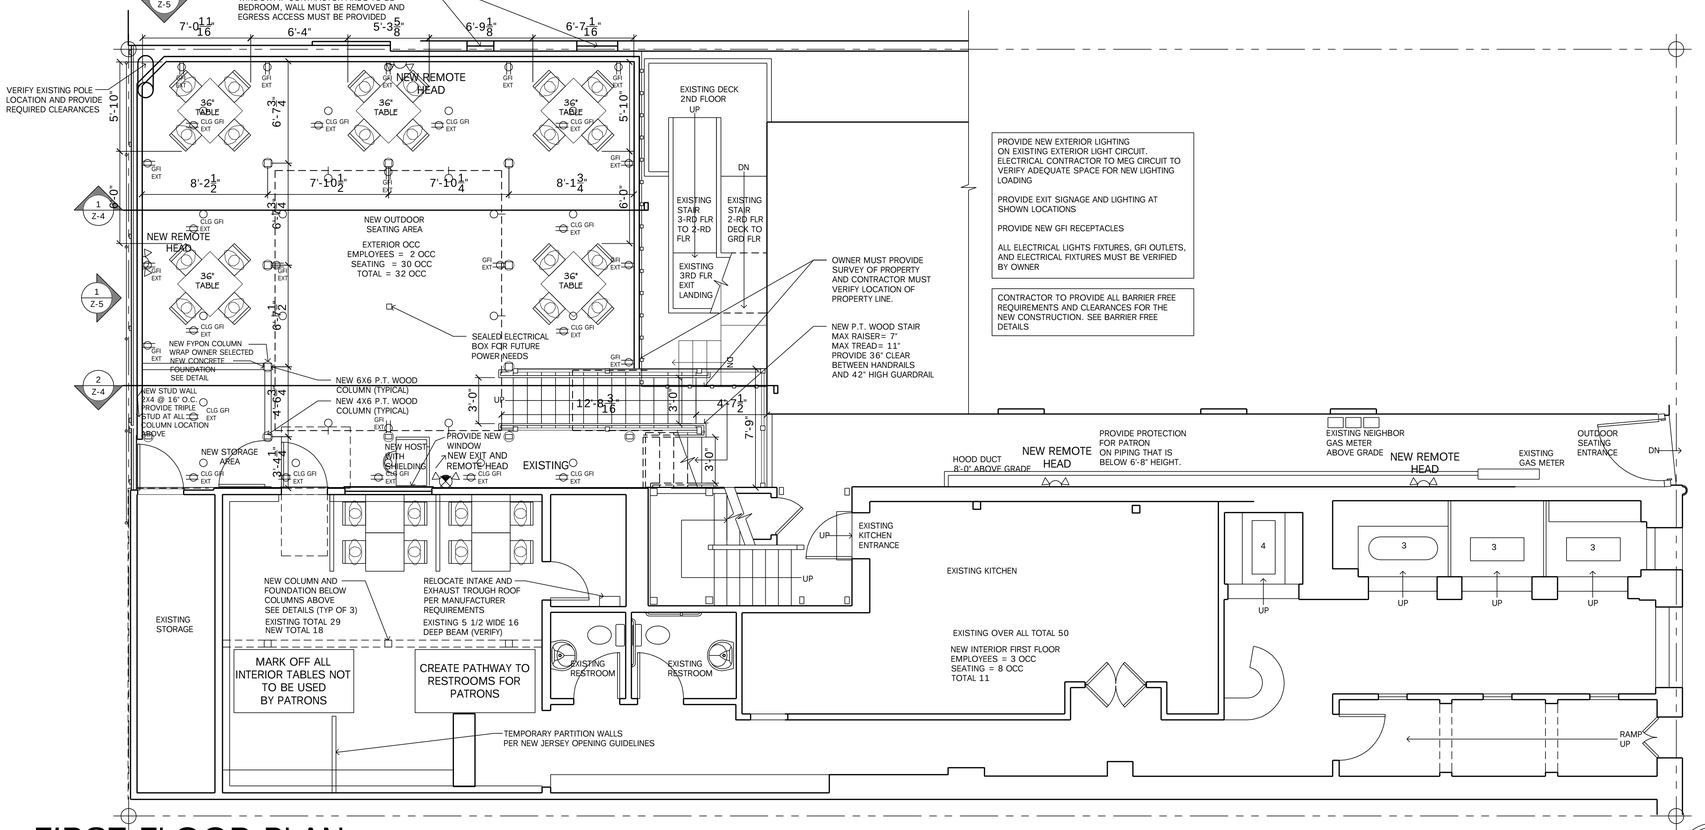

FIRST FLOOR PLAN

SCALE: 1/4" = 1'-0"

1 Z-3

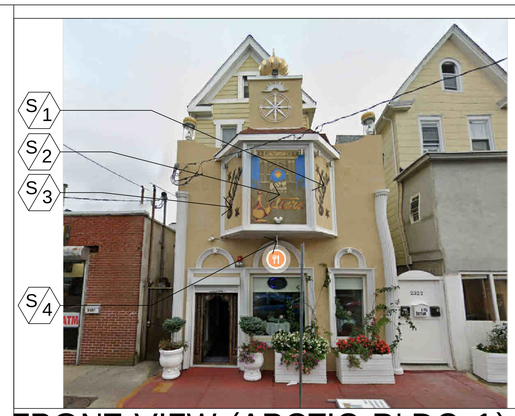

FRONT VIEW (ARCTIC BLDG 1)

FRONT VIEW (ARCTIC BLDG 2)

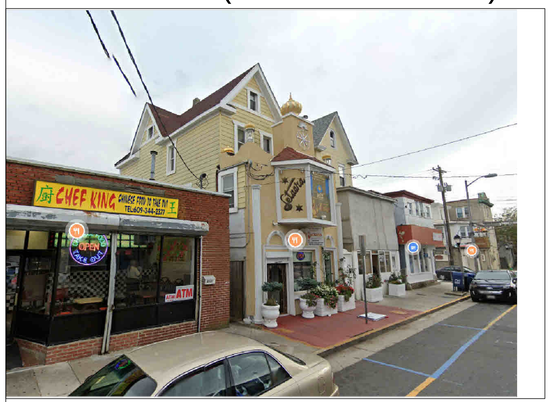

BUILDING 1 & 2

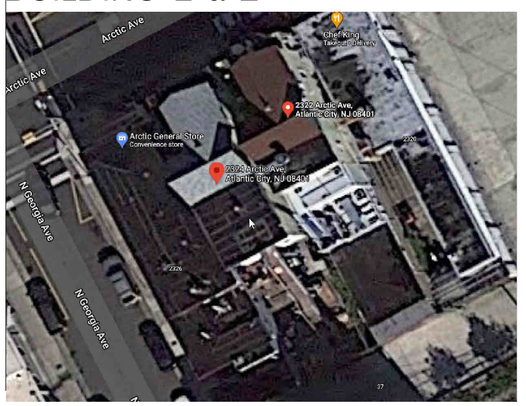

SATELLITE IMAGE

#	Revisions	Date

Consultant

Craig F. Bothé Architect LLC.
ARCHITECTS & PLANNERS
33 N. Brighton Ave. (609) 348-2236
Atlantic City, NJ 08401 Fax (609) 348-0118

Signature

Date 12-23-20

Registration # AI 09640

EXTERIOR SEATING FOR
SETAARA RESTAURANT
2322 ARCTIC AVENUE
ATLANTIC CITY, NEW JERSEY 08401

Scale: AS NOTED

Project No.: 1817 A

Drawn by: MAB

Date: 12-21-20

Z-3