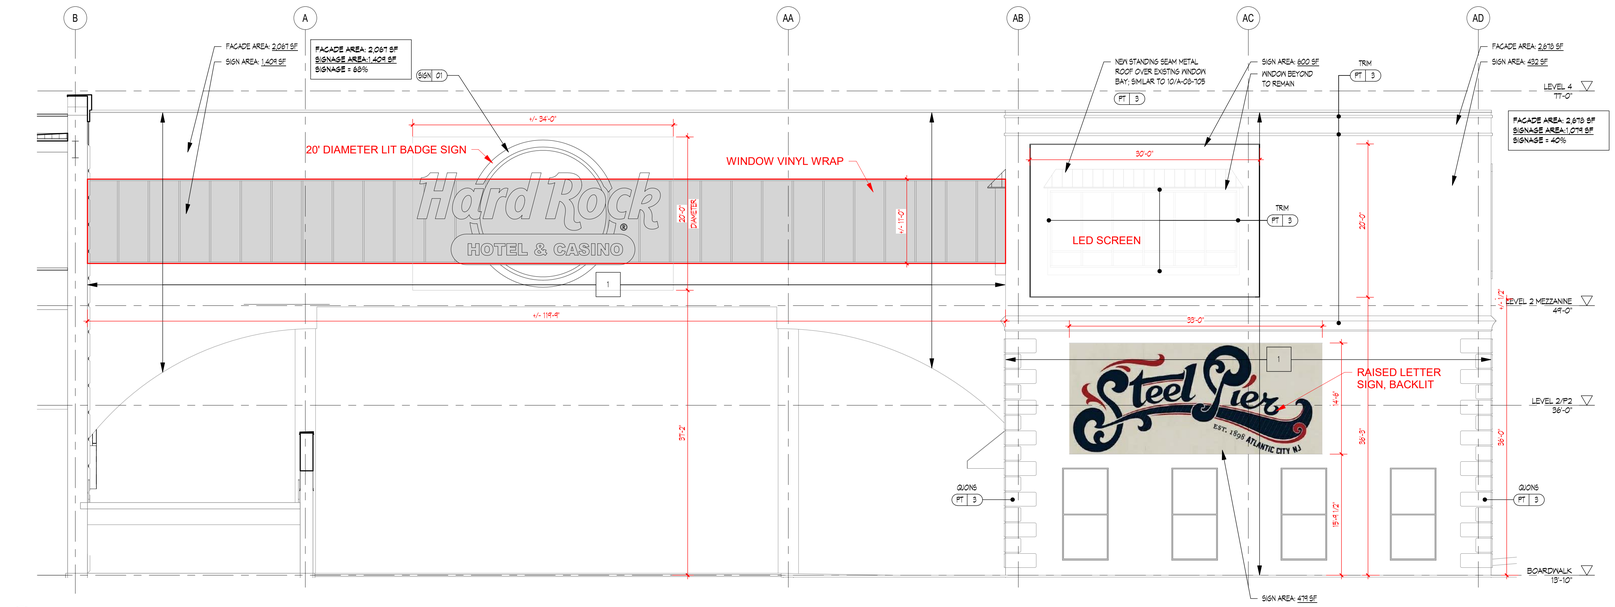

1 A-08-307S BOARDWALK SKYWAY ELEVATION
1/8" = 1'-0"

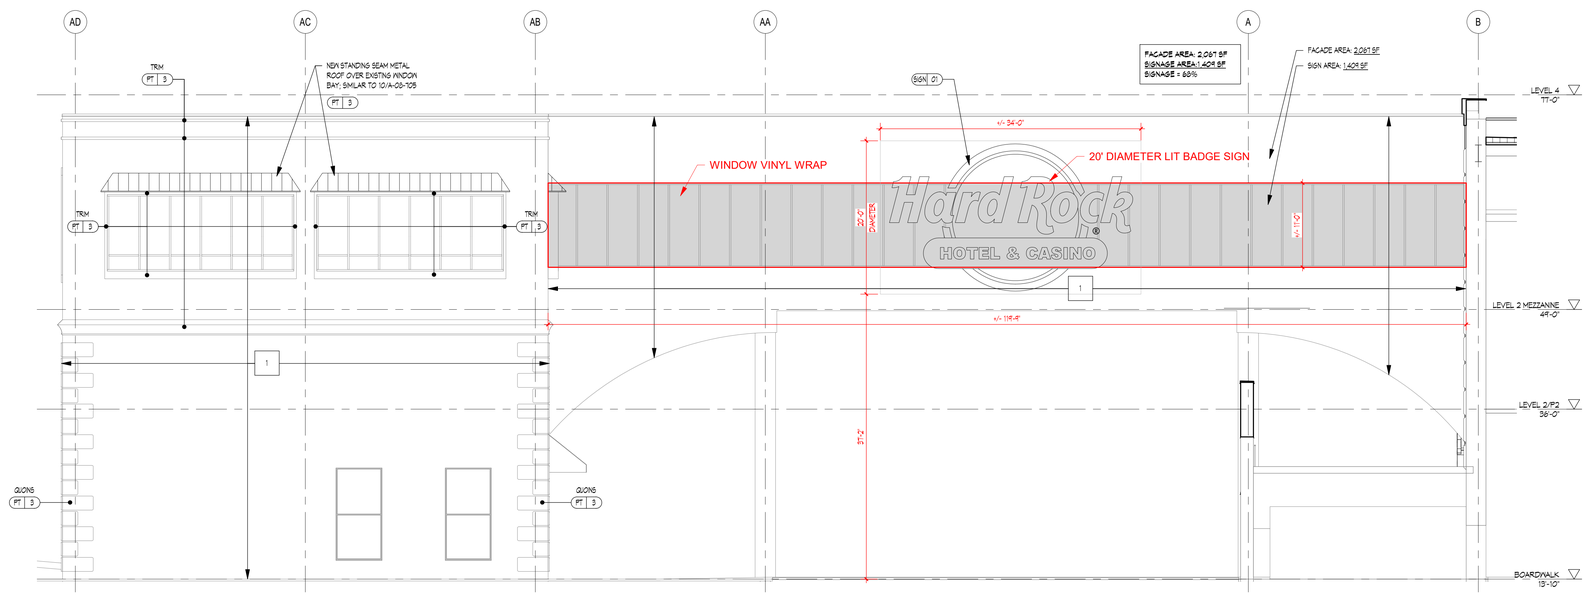

2 A-08-307S BOARDWALK SKYWAY ELEVATION
1/8" = 1'-0"

4/10/2018 2:09:28 PM
BIM 360://Hard Rock Atlantic City/18_HRAC_Central.rvt

SOSH
atlantic city new york

Thomas J. Sykes, A.I.A., NJ Lic.# 07629
1020 Atlantic Ave., Atlantic City, NJ 08401
t: 609 - 345 - 5222 f: 609 - 345 - 7486
www.sosharch.com

CONSULTANT

Hard Rock Hotel & Casino Atlantic City

1000 Boardwalk & Virginia Avenue
Atlantic City, NJ 08401

ISSUE
PIER SIGNAGE - 18 04 10

REVISIONS

No.	Date	Description

DRAWING TITLE:
STEEL PIER SIGNAGE

DRAWN BY: gx
SCALE: 1/8" = 1'-0"
DATE: 2018 04 04
PROJECT NO.: 17013
DRAWING NO.
A-08-307S