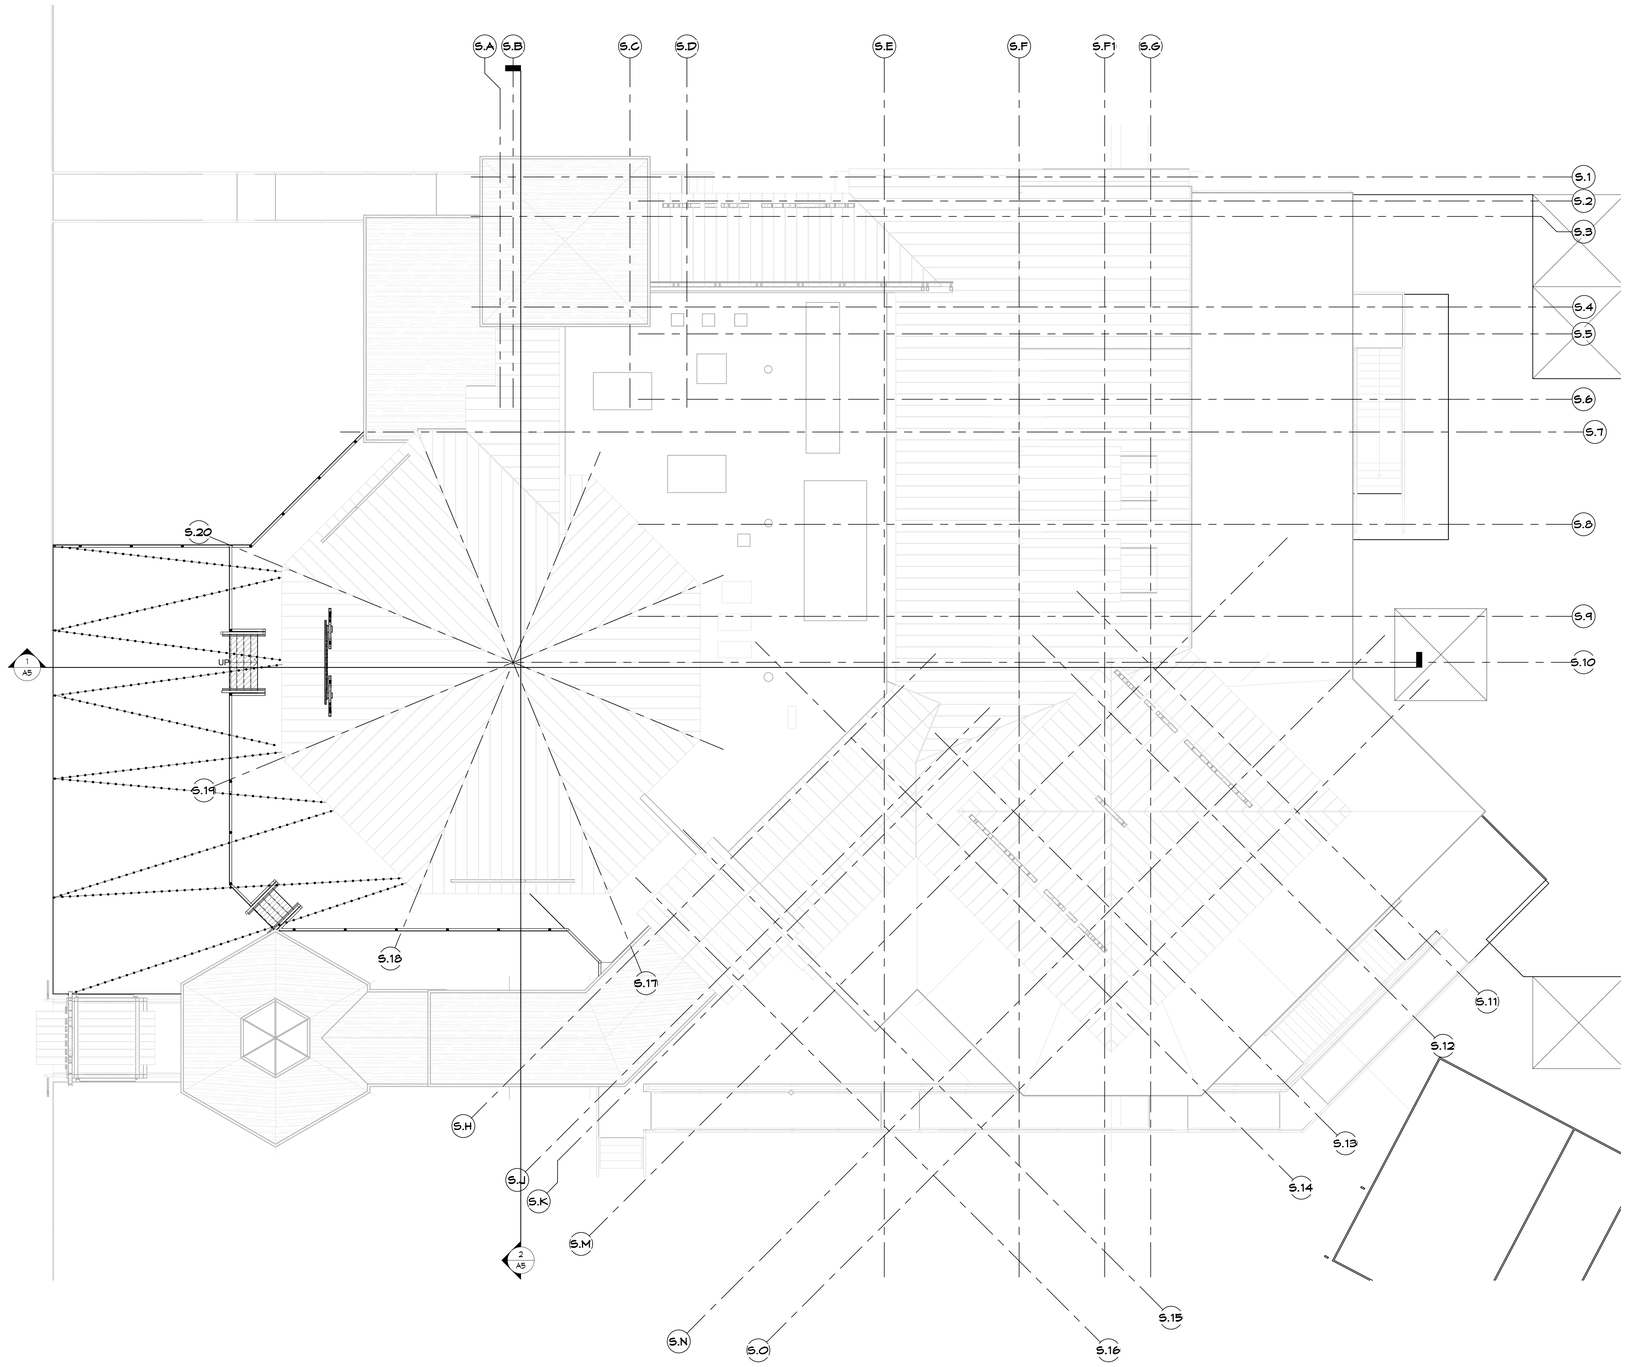

PIER EXPANSION ROOF PLAN | SCALE 1/8" = 1'-0" | 1

SOSH
atlantic city
1020 Atlantic Avenue
Atlantic City, NJ 08401
T: 609.345.5222
F: 609.345.7486
new york
145 West 57th Street
New York, NY 10019
T: 212.246.2770
F: 212.246.2771
www.sosharch.com

Thomas J. Sykes, A.I.A., P.P.
Founding Principal
William A. Salerno, A.I.A., P.P.
Founding Principal
Nory Hazaveh, A.I.A., P.P.
Founding Principal
Mark Petrella, A.I.A.
Principal
Christopher M. Menchin, NCARB
Principal
Kimberly McCarron, NCARB
Principal

X Mark Petrella
Mark Petrella - New Jersey License # AI 12603

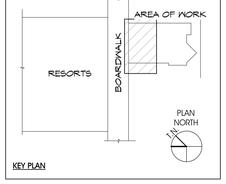

KEY PLAN

LANDSHARK BAR & GRILL EXPANSION

AT RESORTS
ATLANTIC CITY, NJ 08401

Block 1, Lot 142 & 142.01

SITE PLAN SUBMISSON
2018 11 19

REVISIONS

NO.	DATE	DESCRIPTION

DRAWING TITLE:
OVERALL ROOF PLAN

DRAWN BY:	DATE: 2018 11 19
REVIEWED BY:	
SCALE: AS NOTED	DRAWING NO. A2
PROJECT NO. 18048.00	