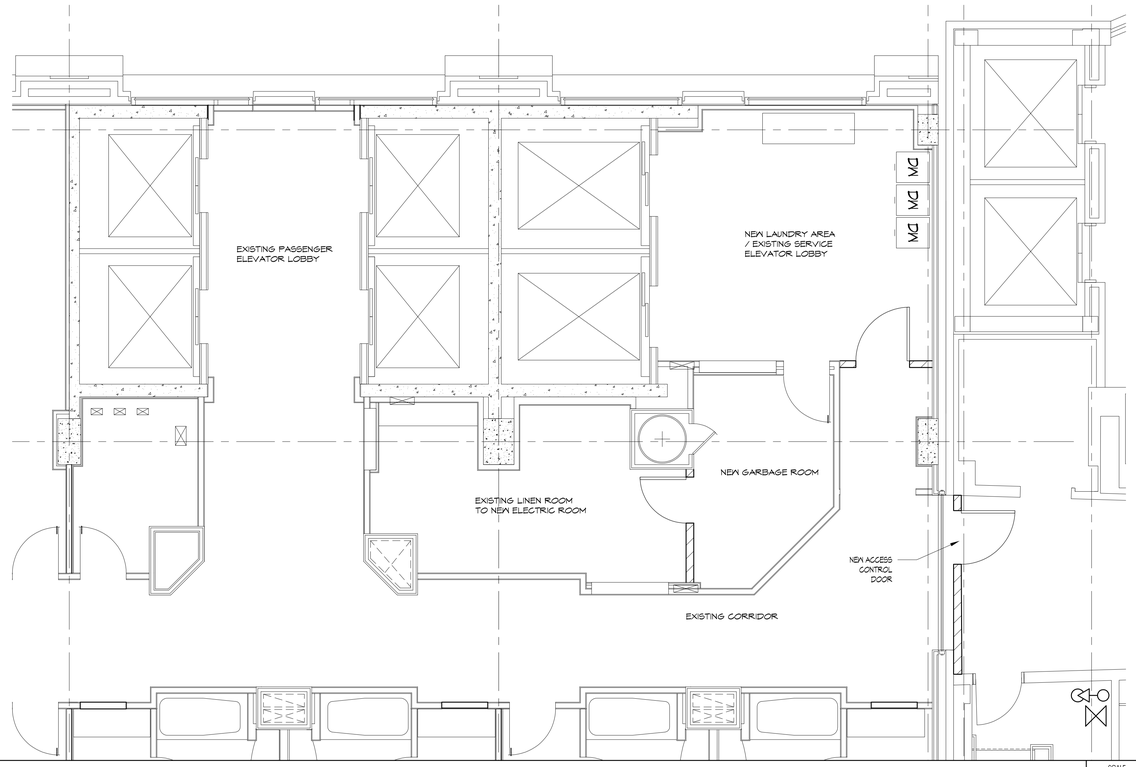

TYP. FLOOR PLAN (ELEVATOR & LAUNDRY AREA) | SCALE 1/4"=1'-0" | 4

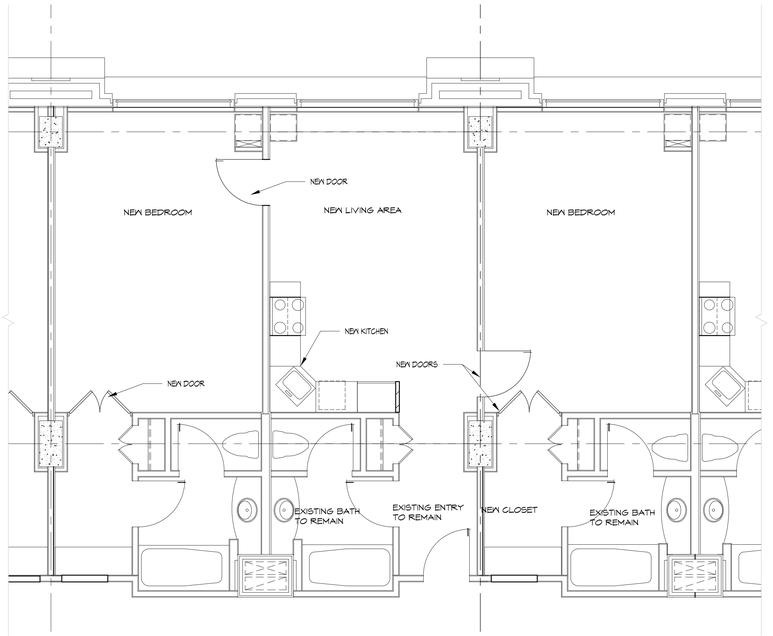

TYP. CONSTRUCTION PLAN (ROOM TYPE B) | SCALE 1/4" = 1'-0" | 2

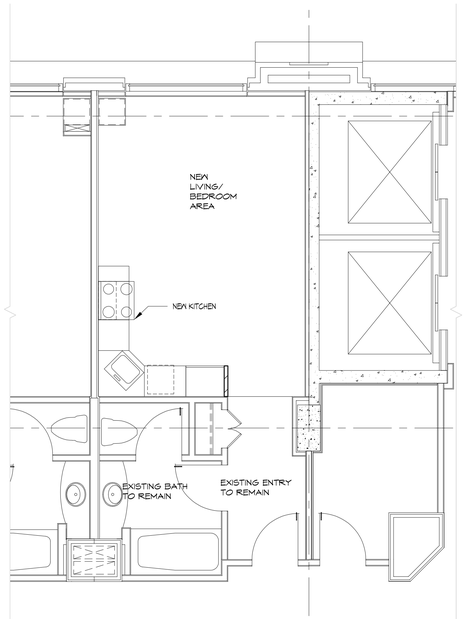

TYP. CONSTRUCTION PLAN (ROOM TYPE C) | SCALE 1/4" = 1'-0" | 3

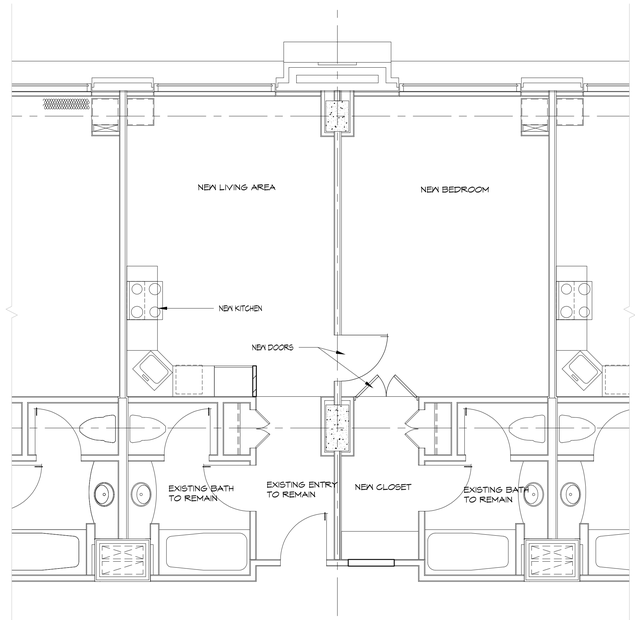

TYP. CONSTRUCTION PLAN (ROOM TYPE A) | SCALE 1/4" = 1'-0" | 1

SOSH
atlantic city
1020 Atlantic Avenue
Atlantic City, NJ 08401
T: 609.345.5222
F: 609.345.7486

new york
145 West 57th Street
New York, NY 10019
T: 212.246.2770
F: 212.246.2771

www.sosharch.com

Thomas J. Sykes, A.I.A., P.P.
Founding Principal
William A. Salerno, A.I.A., P.P.
Founding Principal
Nory Hazaveh, A.I.A., P.P.
Founding Principal
Mark Petrella, A.I.A.
Principal
Christopher M. Menchin, NCARB
Principal
Kimberly McCarron, NCARB
Principal

Thomas J. Sykes - New Jersey License # 21AI00762900

SHOWBOAT
PREMIERE LITE TOWER
CONVERSION FROM R-1
HOTEL TO R-2
APARTMENTS

SUBMISSIONS

NO.	DATE:	DESCRIPTION:
	09/28/18	CRDA SUBMISSION

DRAWING TITLE:
ENLARGED CONSTRUCTION PLANS
(ROOM TYPES A, B, & C; LAUNDRY AREA)

DRAWN BY: JVT
REVIEWED BY:
PROJECT NO. 18002.00.001
DRAWING NO. A-132