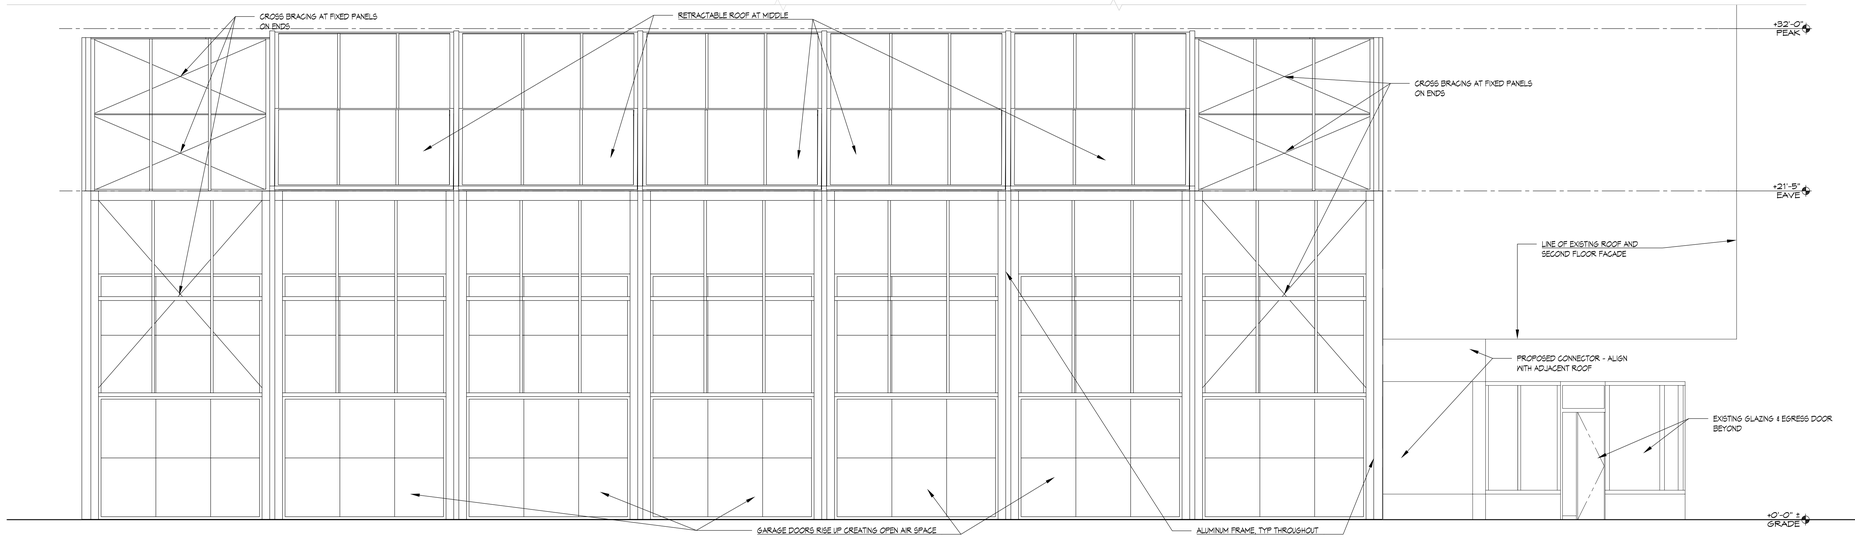

EXTERIOR ELEVATION | SCALE 1/4" = 1'-0" | 1

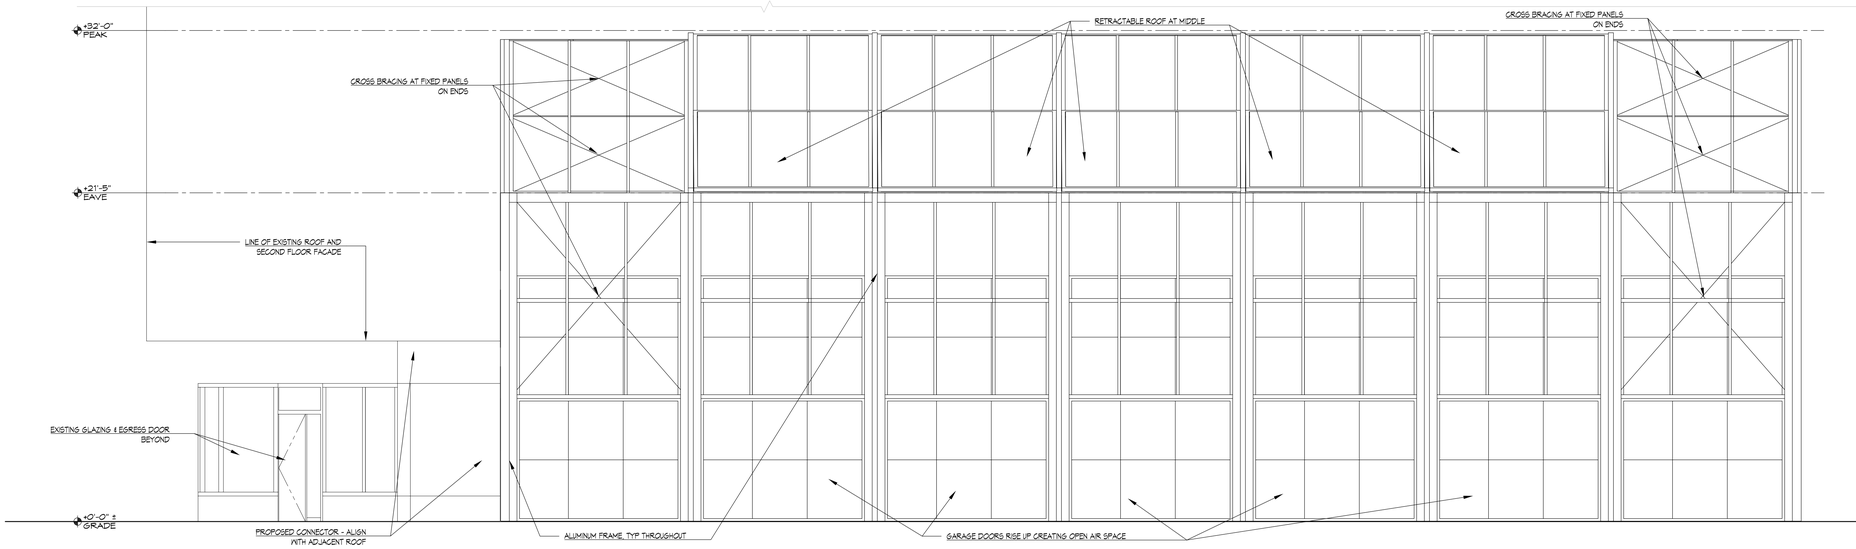

EXTERIOR ELEVATION | SCALE 1/4" = 1'-0" | 2

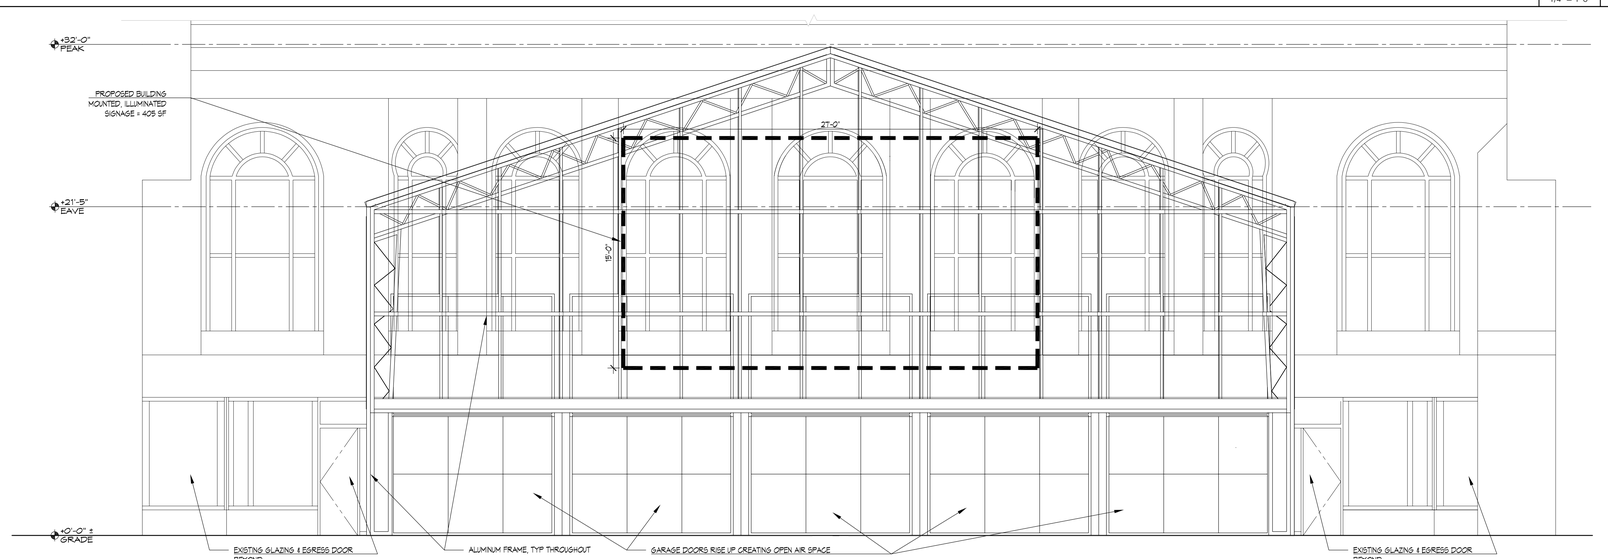

EXTERIOR ELEVATION | SCALE 1/4" = 1'-0" | 1

SOSH
- atlantic city, NJ - philadelphia, PA -

Thomas J. Sykes, A.I.A., P.P.
Founding Principal
William A. Salerno, A.I.A., P.P.
Founding Principal
Mark Petrella, A.I.A.
Principal
Kimberly McCarron, NCARB
Principal
John DeRichie, R.A., A.I.A., NCARB
Principal

www.sosharch.com

BALLY'S ATLANTIC CITY

Bally's Beer Hall
Bally's Casino & Hotel
Park Place & Boardwalk
Atlantic City, NJ 08401

SUBMISSIONS

NO.	DATE:	DESCRIPTION:
1	11.24.21	CRDA SUBMISSION

DRAWING TITLE:
EXTERIOR ELEVATIONS

DRAWN BY: XXX	DRAWING NO.
REVIEWED BY: XXX	A-300
PROJECT NO. 21001.29.001	