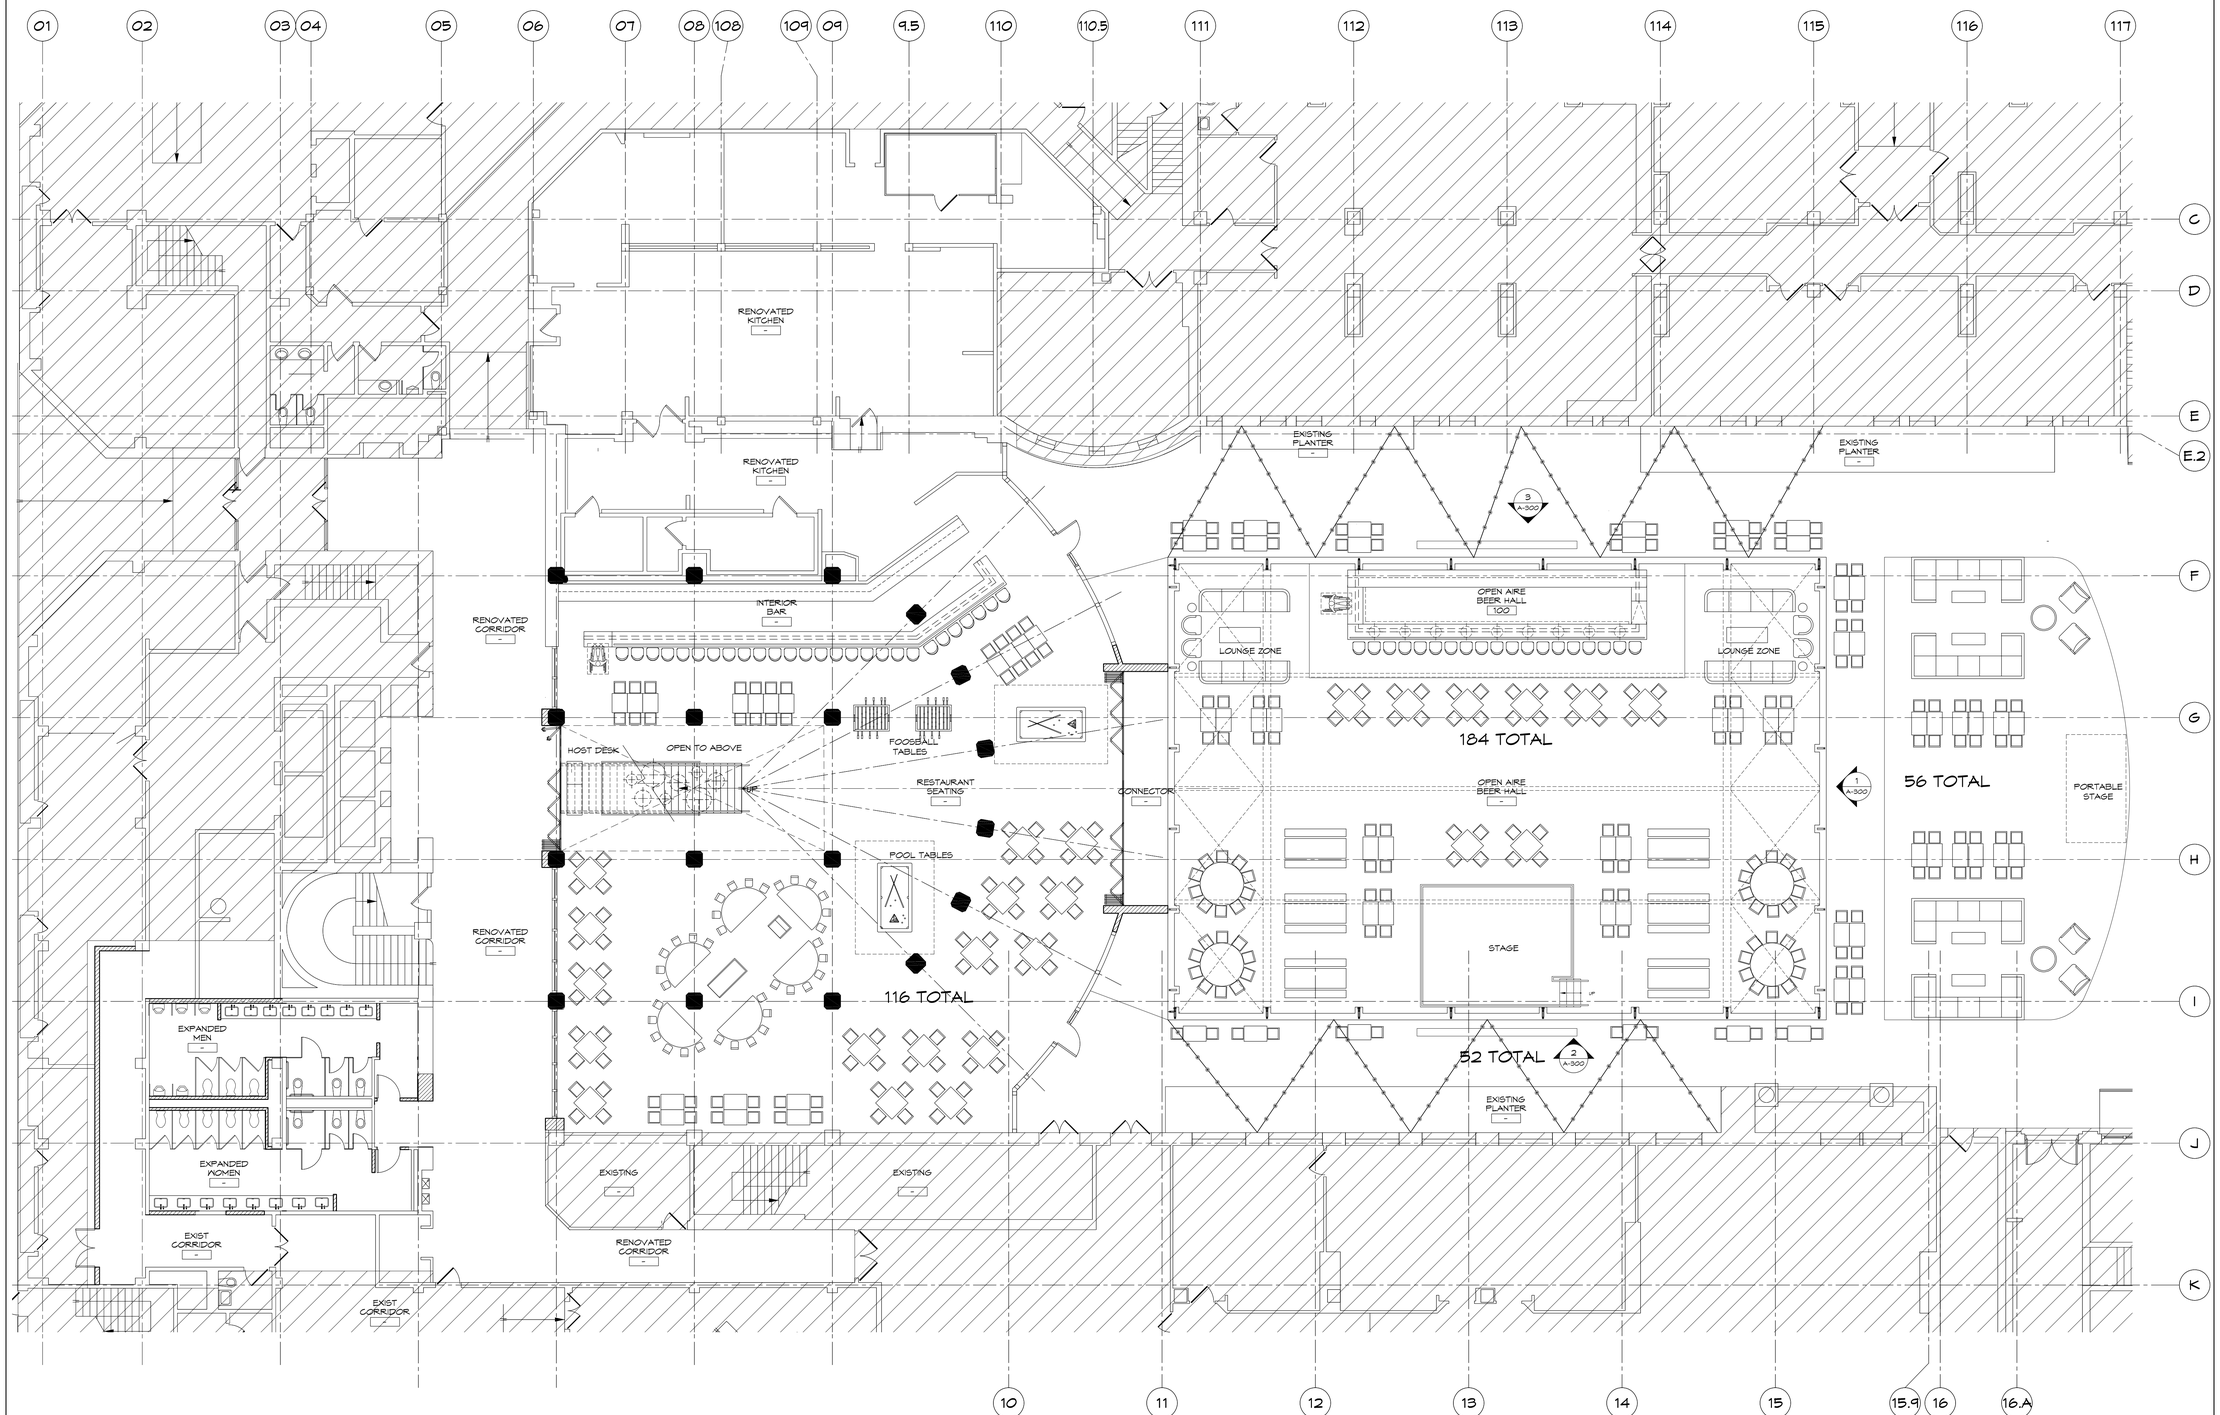

SOSH
- atlantic city, NJ - philadelphia, PA -

Thomas J. Sykes, A.I.A., P.P.
Founding Principal
William A. Salerno, A.I.A., P.P.
Founding Principal
Mark Petrella, A.I.A.
Principal
Kimberly McCarron, NCARB
Principal
John DeRichie, R.A., A.I.A., NCARB
Principal

www.sosharch.com

BALLY'S ATLANTIC CITY

Bally's Beer Hall
Bally's Casino & Hotel
Park Place & Boardwalk
Atlantic City, NJ 08401

SUBMISSIONS

NO.	DATE:	DESCRIPTION:
1	11.24.21	ERRATA/REVISION

DRAWING TITLE:
FIRST FLOOR PROPOSED PLAN - FF&E

DRAWN BY: XXX
REVIEWED BY: XXX
PROJECT NO.: 21001.29.001
DRAWING NO.: A-121

FIRST FLOOR PROPOSED PLAN - FF&E | SCALE 1/8" = 1'-0" | 1