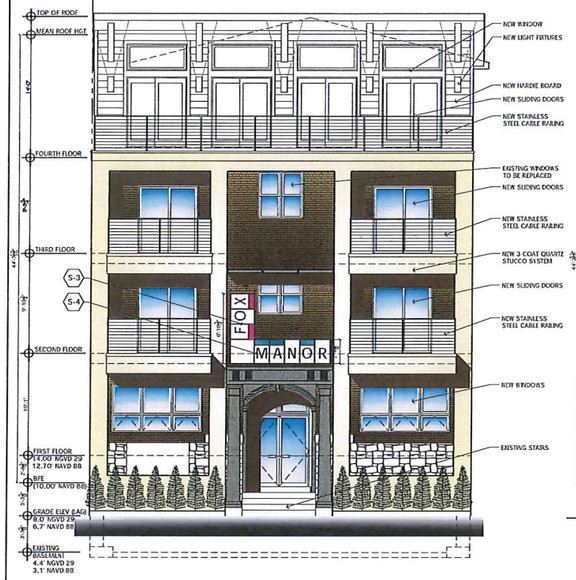

FRONT ELEVATION

SCALE: 3/16"=1'-0"

1 / Z-4

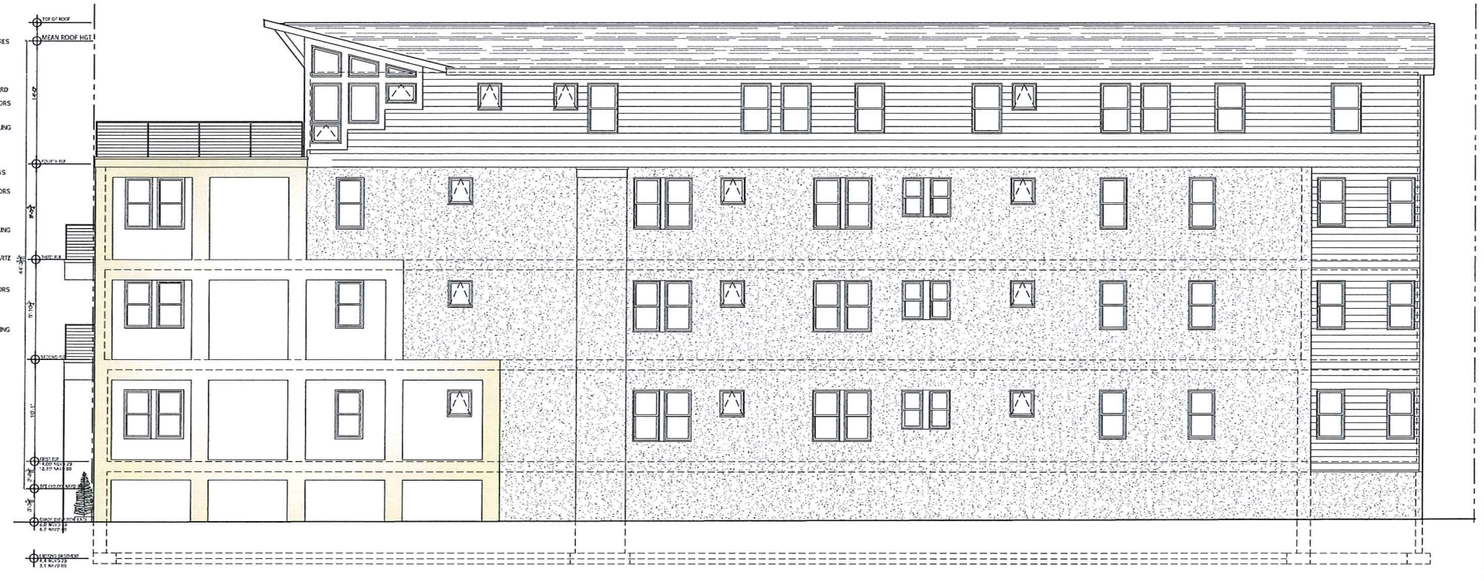

SIDE ELEVATION

SCALE: 3/16"=1'-0"

2 / Z-4

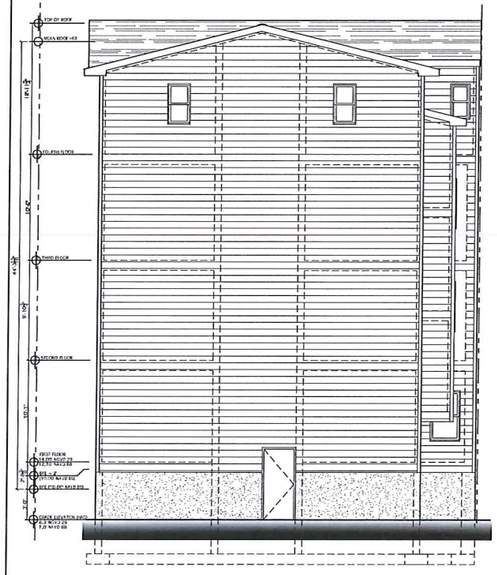

REAR ELEVATION

SCALE: 3/16"=1'-0"

3 / Z-4

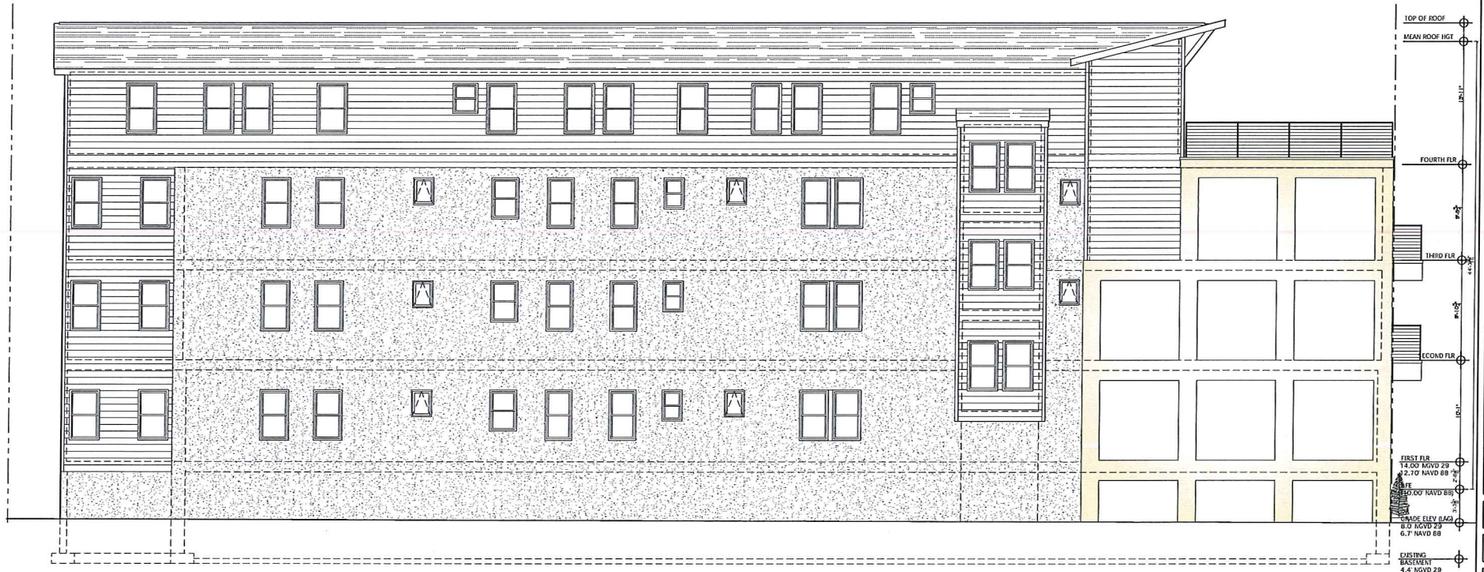

SIDE ELEVATION

SCALE: 3/16"=1'-0"

4 / Z-4

FILE: ZONING DRAWINGS.DWG, 7/22/2022 1:39 PM

#	Revisions	Date

Consultant

Craig F. Dolhé Architect LLC.
ARCHITECTS & PLANNERS
33 N. Brighton Ave. (609) 348-2236
Atlantic City, NJ 08401 Fax (609) 348-0118

Signature

Date 06-17-22

Registration # NJ 09640

CHANGE OF USE AND ADDITION TO THE EXISTING BUILDING LOCATED AT 2707 PACIFIC AVENUE ATLANTIC CITY, NEW JERSEY 08401

Scale:	AS NOTED
Project No.:	1227 C
Drawn by:	CFD
Date:	06-17-22

Z-4