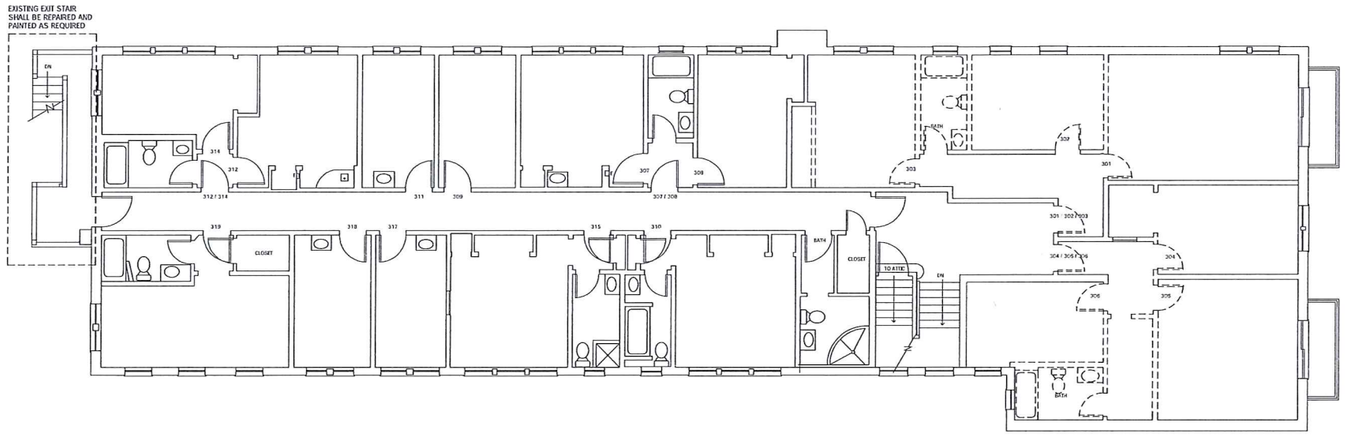

EXISTING THIRD FLOOR PLAN

SCALE: 3/16"=1'-0"

1 / Z-5

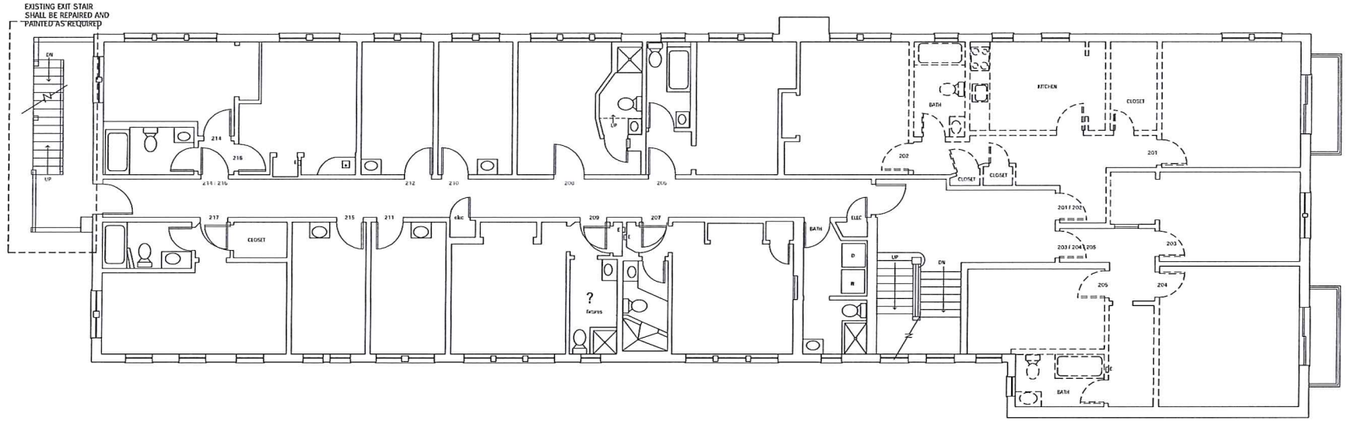

EXISTING SECOND FLOOR PLAN

SCALE: 3/16"=1'-0"

2 / Z-5

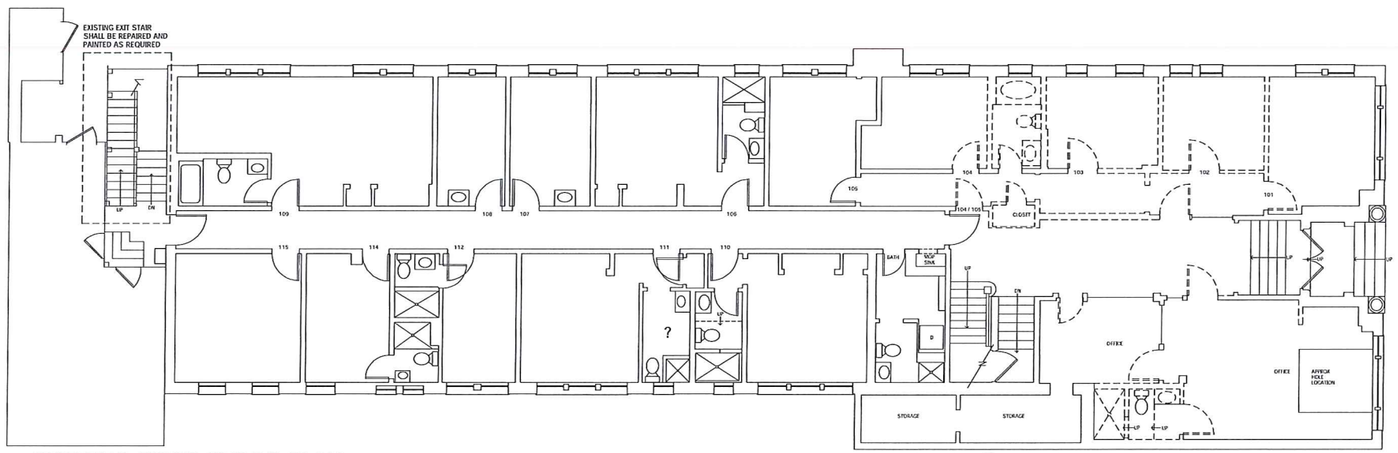

EXISTING FIRST FLOOR PLAN

SCALE: 3/16"=1'-0"

3 / Z-5

SATELLITE IMAGE

REAR SATELLITE IMAGE

BUILDING FRONT IMAGE

BUILDING SIDE IMAGE

#	Revisions	Date

Consultant

Craig F. Dolthé Architect LLC.
ARCHITECTS & PLANNERS
33 N. Brighton Ave. (609) 348-2236
Atlantic City, NJ 08401 Fax (609) 348-0118

Signature
Date 06-17-22
Registration # AI 09640

CHANGE OF USE AND ADDITION TO THE EXISTING BUILDING LOCATED AT 2707 PACIFIC AVENUE ATLANTIC CITY, NEW JERSEY 08401

Scale: AS NOTED
Project No.: 1227 C
Drawn by: CFD
Date: 06-17-22

Z-5

FILE: ZONING DRAWINGS.DWG, 7/22/2022 2:00 PM