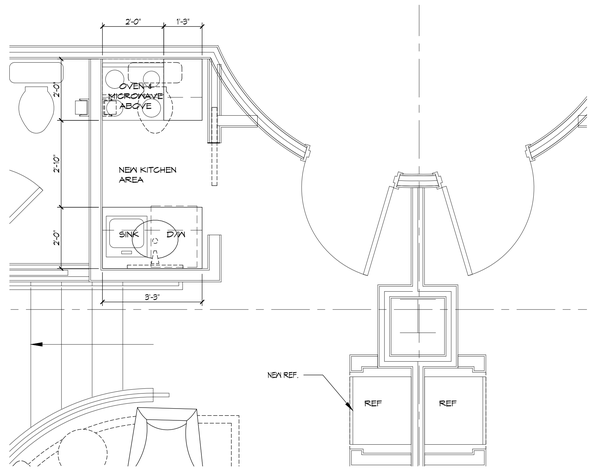

ENLARGED PLAN - KITCHEN TYPE C | SCALE 1/2"=1'-0" | 4

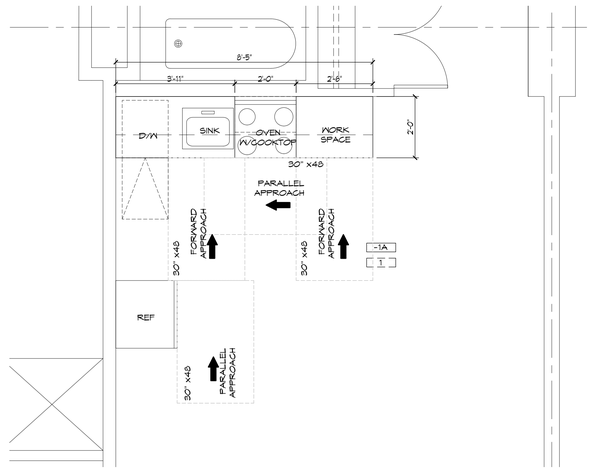

ENLARGED PLAN - KITCHEN TYPE A - HC ACCESSIBLE ADAPTED UNIT | SCALE 1/2"=1'-0" | 3

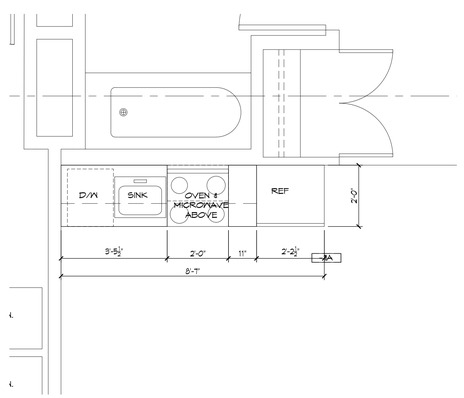

ENLARGED PLAN - KITCHEN TYPE A | SCALE 1/2"=1'-0" | 2

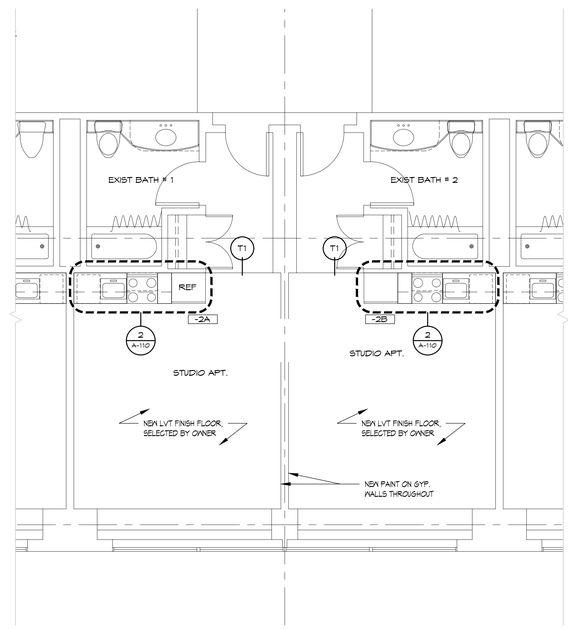

CONSTRUCTION PLAN - ROOM TYPE 'A' (TYP.) | SCALE 1/4" = 1'-0" | 1

SOSH
sosh architects | atlantic city, nj

Thomas J. Sykes, A.I.A., P.P.
Founding Principal
William A. Salerno, A.I.A., P.P.
Founding Principal
Mark Petrella, A.I.A.
Principal
Kimberly McCarron, NCARB
Principal
John DeRichie, R.A., A.I.A., NCARB
Principal

www.sosharch.com

SHOWBOAT
NEW ORLEANS TOWER
CONVERSION FROM R-1
HOTEL TO R-2 APARTMENTS

SUBMISSIONS

NO.	DATE:	DESCRIPTION:
	08/17/22	CRDA:SUBMISSION

DRAWING TITLE:
ENLARGED CONSTRUCTION FLOOR PLANS (ROOM TYPES A) & (KITCHEN TYPES A&C)

DRAWN BY: JVT/CRB	DRAWING NO.
REVIEWED BY: DI	A-110
PROJECT NO. 20034.00.001	