S INDIANA AVENUE

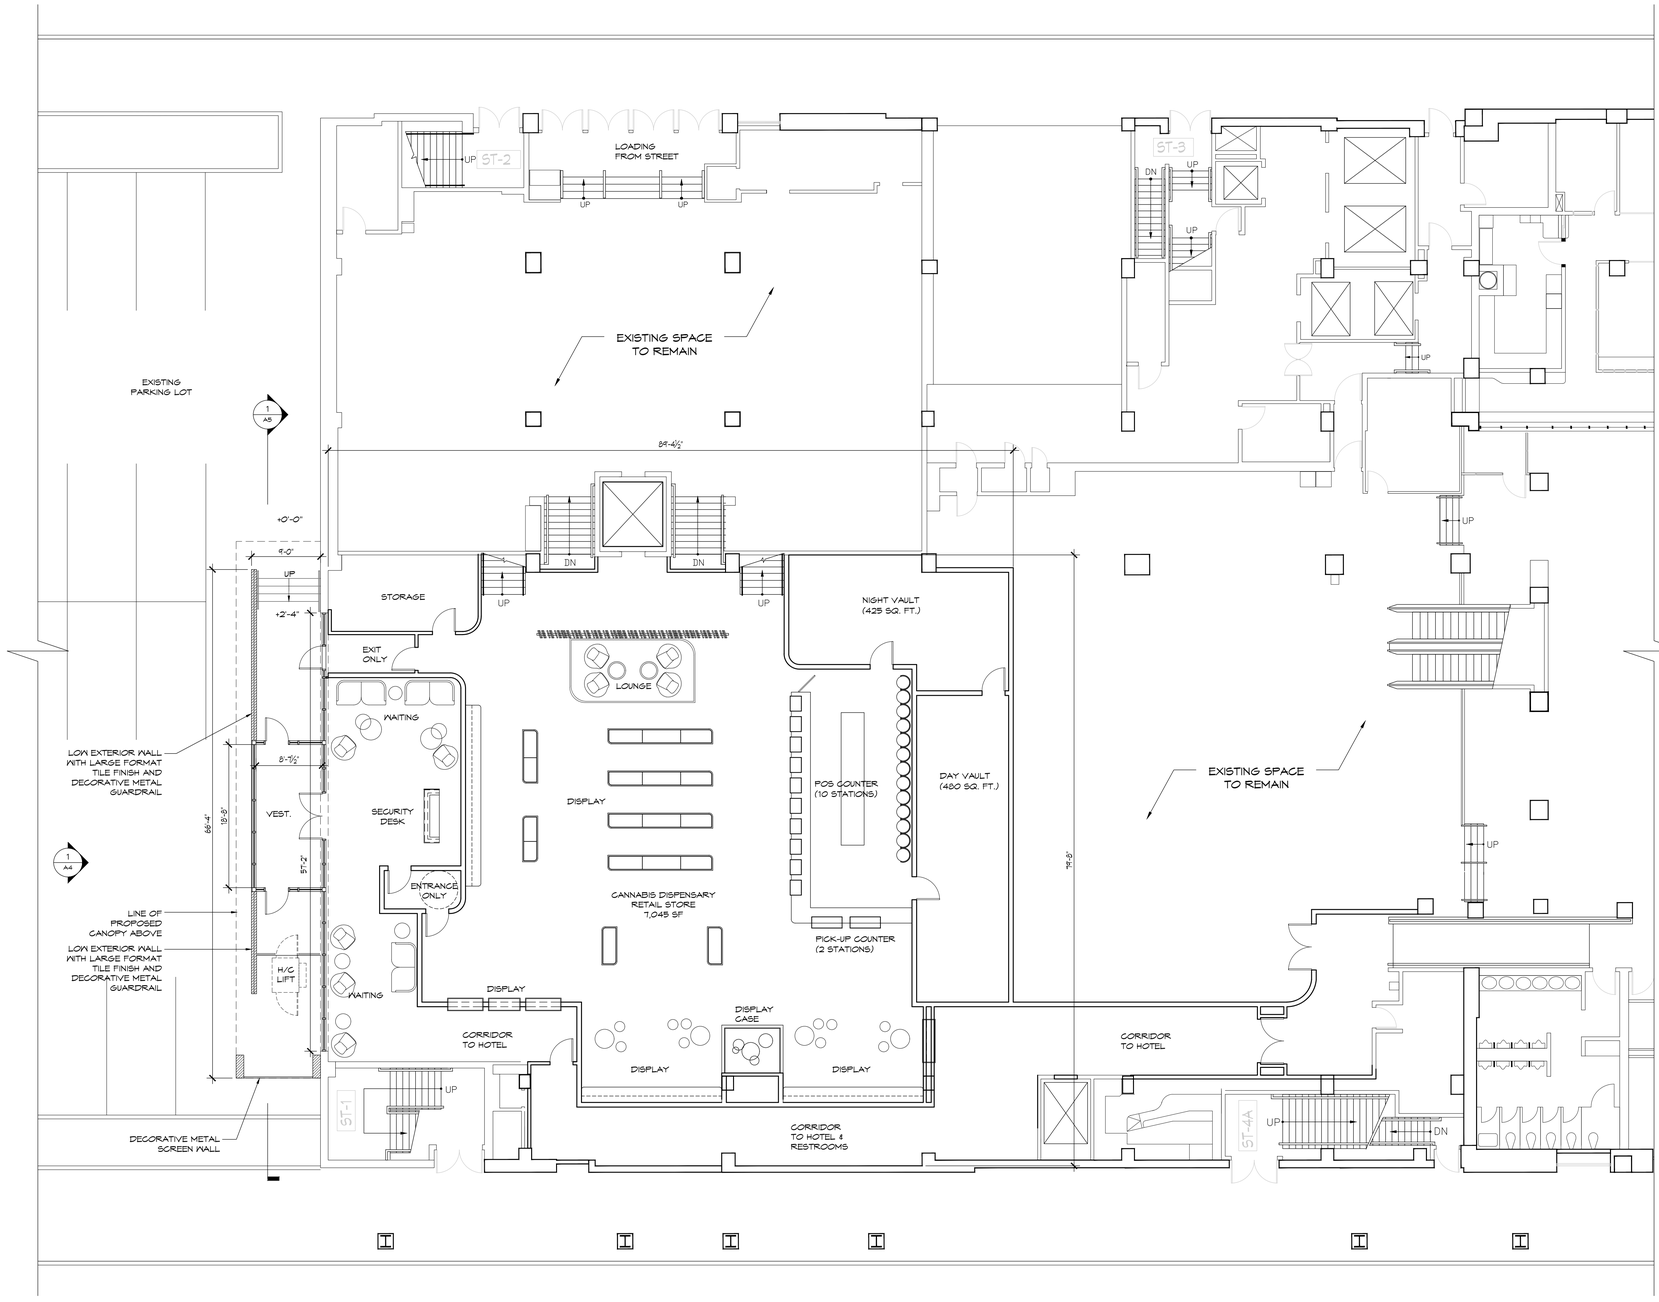

PARK PLACE

PROPOSED FLOOR PLAN - FIRST FLOOR | SCALE 1/8"=1'-0" | 1

SOSH
sosh architects | atlantic city, nj
AGRI-KIND

Thomas J. Sykes, A.I.A., P.P.
Founding Principal
William A. Salerno, A.I.A., P.P.
Founding Principal
Mark Petrella, A.I.A.
Principal
Kimberly McCarron, NCARB
Principal
John DeRichie, R.A., A.I.A., NCARB
Principal

THOMAS J. SYKES, AIA, PP - NJ#AI00762900
www.sosharch.com

HIGH ROLLERS DISPENSARY
AT THE CLARIDGE HOTEL

123 SOUTH INDIANA AVE
ATLANTIC CITY, NJ
08401

SUBMISSIONS

NO.	DATE:	DESCRIPTION:
	12/02/2022	CRDA SUBMISSION

DRAWING TITLE:
PROPOSED FLOOR PLAN
FIRST FLOOR

DRAWN BY: MS
REVIEWED BY:
PROJECT NO. 22032.01.001
DRAWING NO. A2