7/25/2023 8:38:21 PM

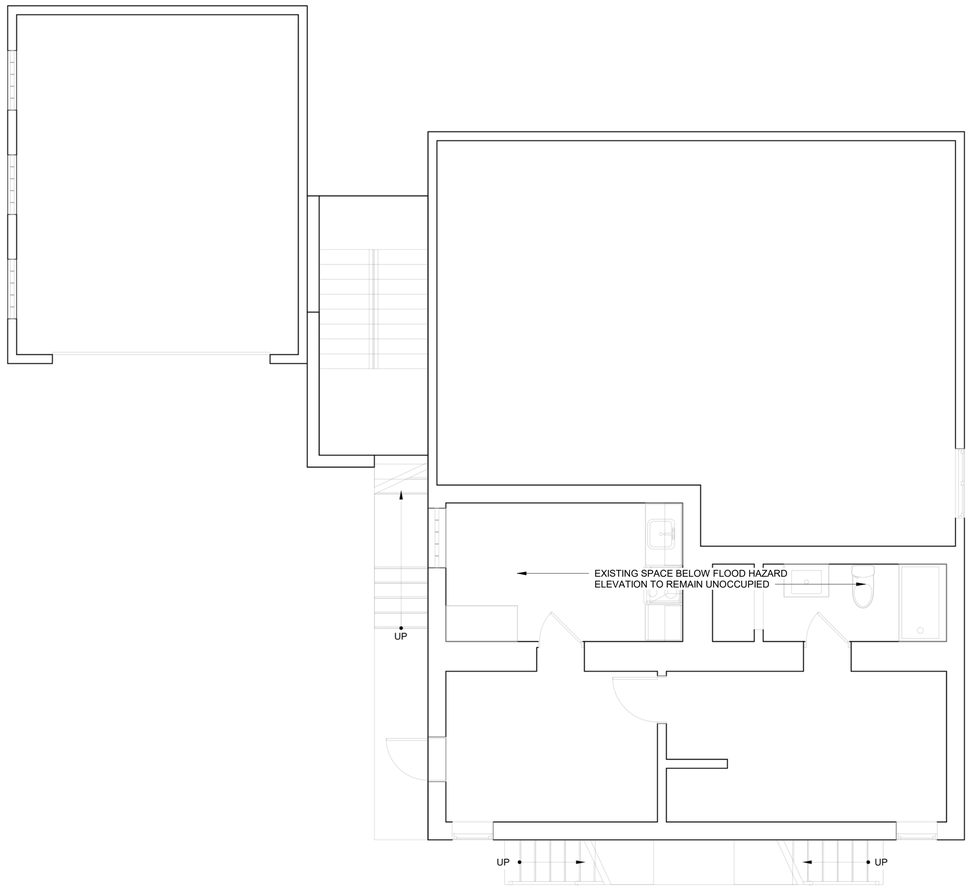

1 BASEMENT FLOOR PLAN
1/4" = 1'-0"

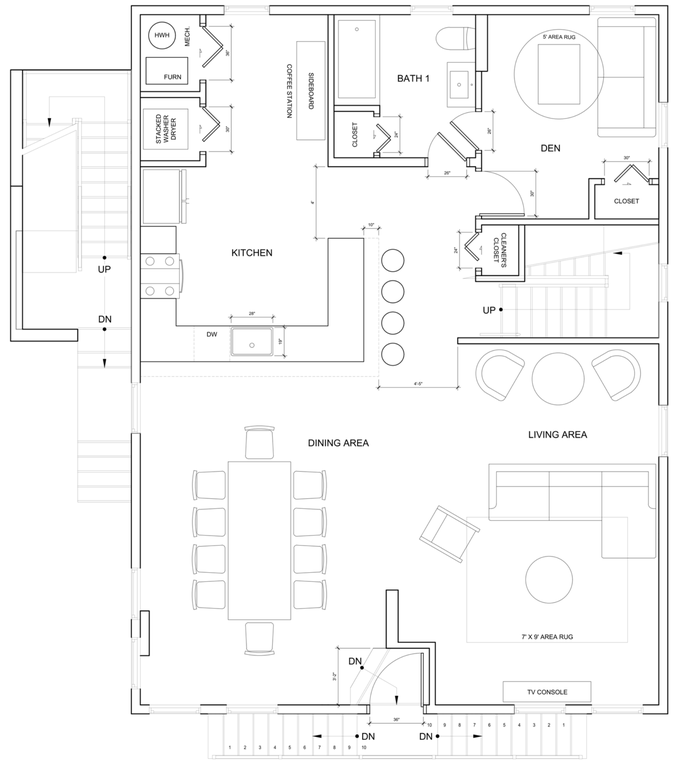

2 FIRST FLOOR PLAN
1/4" = 1'-0"

108 S Albion

Atlantic City

Architect:
Devin Murray
devin.joseph.murray@gmail.com
+1.319.325.3517
License Number: 21AI02198400

DOB APPROVAL STAMP:

No.	Issue Name	Date

Date
07/25/23
Scale
1/4" = 1'-0"

Sheet Title
FLOOR PLANS

Sheet No.
A-100

7/25/2023 8:38:21 PM

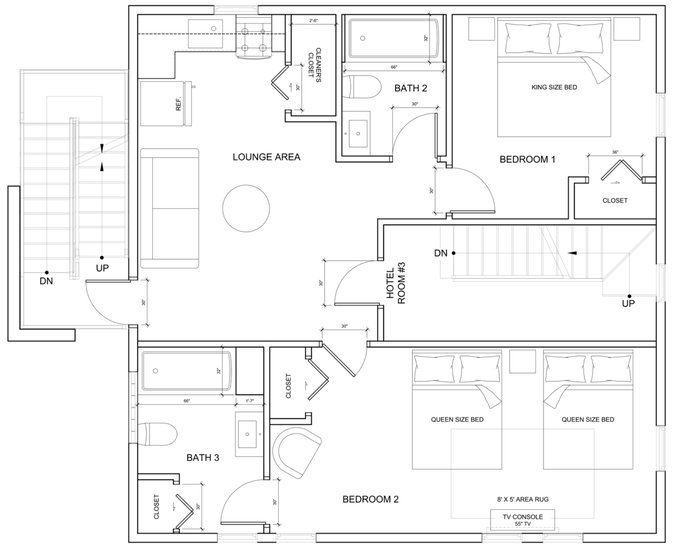

1 SECOND FLOOR PLAN
1/4" = 1'-0"

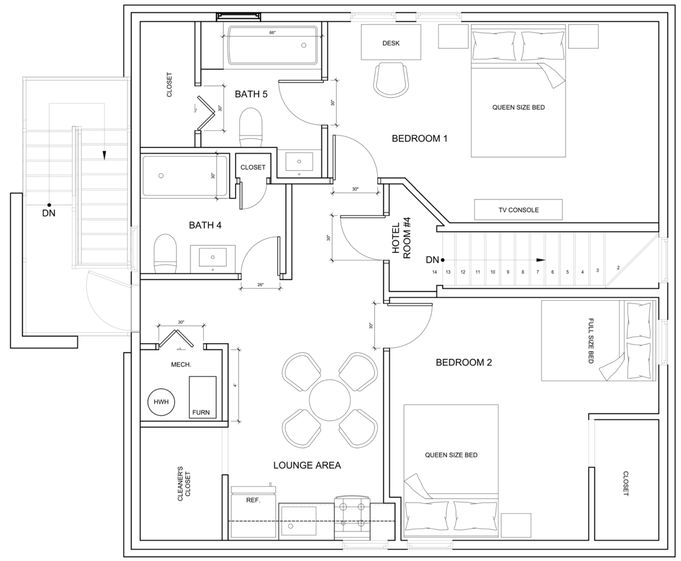

2 THIRD FLOOR PLAN
1/4" = 1'-0"

108 S Albion

Atlantic City

Architect:
Devin Murray
devin.joseph.murray@gmail.com
+1.319.325.3517
License Number: 21AI02198400

DOB APPROVAL STAMP:

No.	Issue Name	Date

Date
07/25/23
Scale
1/4" = 1'-0"

Sheet Title
FLOOR PLANS

Sheet No.
A-101

7/25/2023 8:39:22 PM

FACADE MATERIALS AND FINISHES LEGEND

EXT-01	HARDIEBOARD SIDING. CLAPBOARD STYLE. COLOR: WHITE
EXT-02	5/4" X 4" AZEK FLAT CASING @ WINDOW COLOR: WHITE
EXT-03	STUCCO FINISH ON EXPOSED FOUNDATION COLOR: GRAY

2 SOUTH ELEVATION
1/4" = 1'-0"

1 NORTH ELEVATION
1/4" = 1'-0"

108 S Albion

Atlantic City

Architect:
Devin Murray
devin.joseph.murray@gmail.com
+1.319.325.3517
License Number: 21AI02198400

DOB APPROVAL STAMP:

No.	Issue Name	Date

Date
02/23/2023
Scale
1/4" = 1'-0"

Sheet Title
ELEVATIONS

Sheet No.
A-300

7/25/2023 8:39:22 PM

FACADE MATERIALS AND FINISHES LEGEND

EXT-01	HARDIEBOARD SIDING. CLAPBOARD STYLE. COLOR: WHITE
EXT-02	5/4" X 4" AZEK FLAT CASING @ WINDOW COLOR: WHITE
EXT-03	STUCCO FINISH ON EXPOSED FOUNDATION COLOR: GRAY

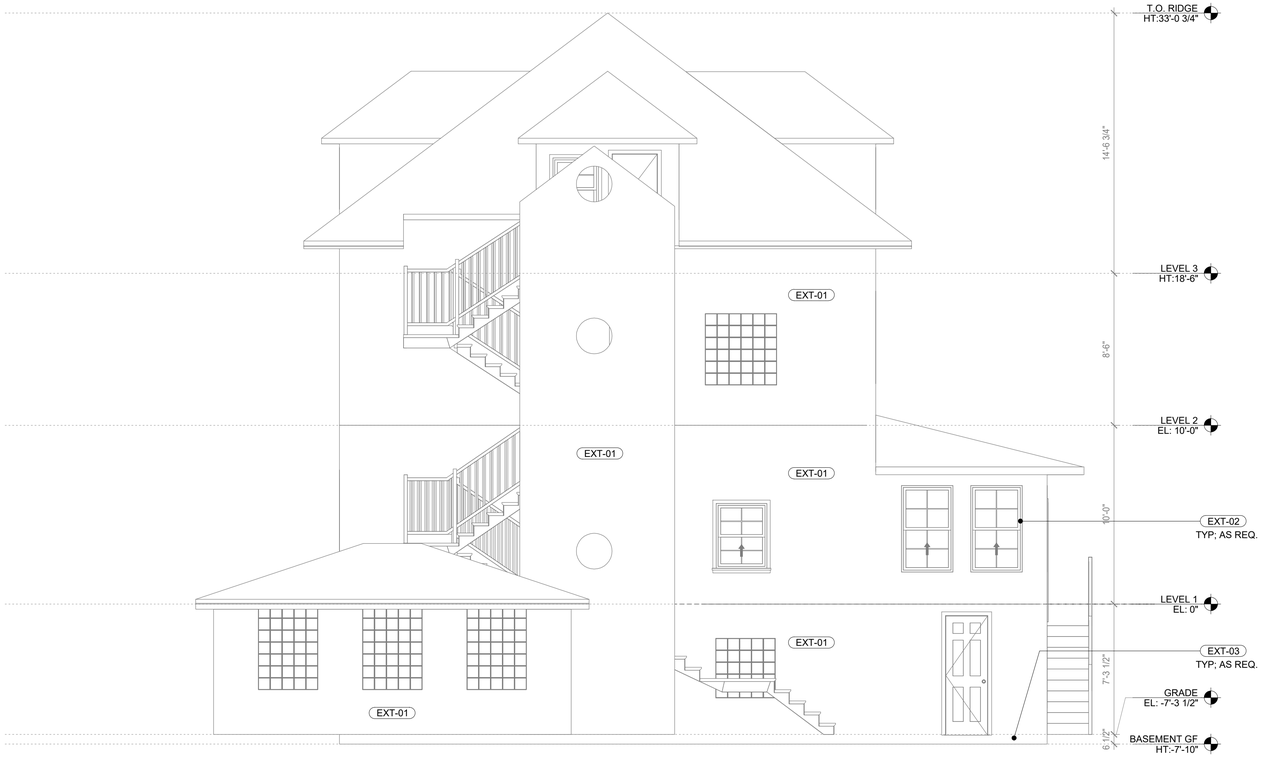

2 WEST ELEVATION
1/4" = 1'-0"

1 EAST ELEVATION
1/4" = 1'-0"

108 S Albion

Atlantic City

Architect:
Devin Murray
devin.joseph.murray@gmail.com
+1.319.325.3517
License Number: 21AI02198400

DOB APPROVAL STAMP:

No.	Issue Name	Date

Date
02/23/2023
Scale
1/4" = 1'-0"

Sheet Title
ELEVATIONS

Sheet No.
A-301