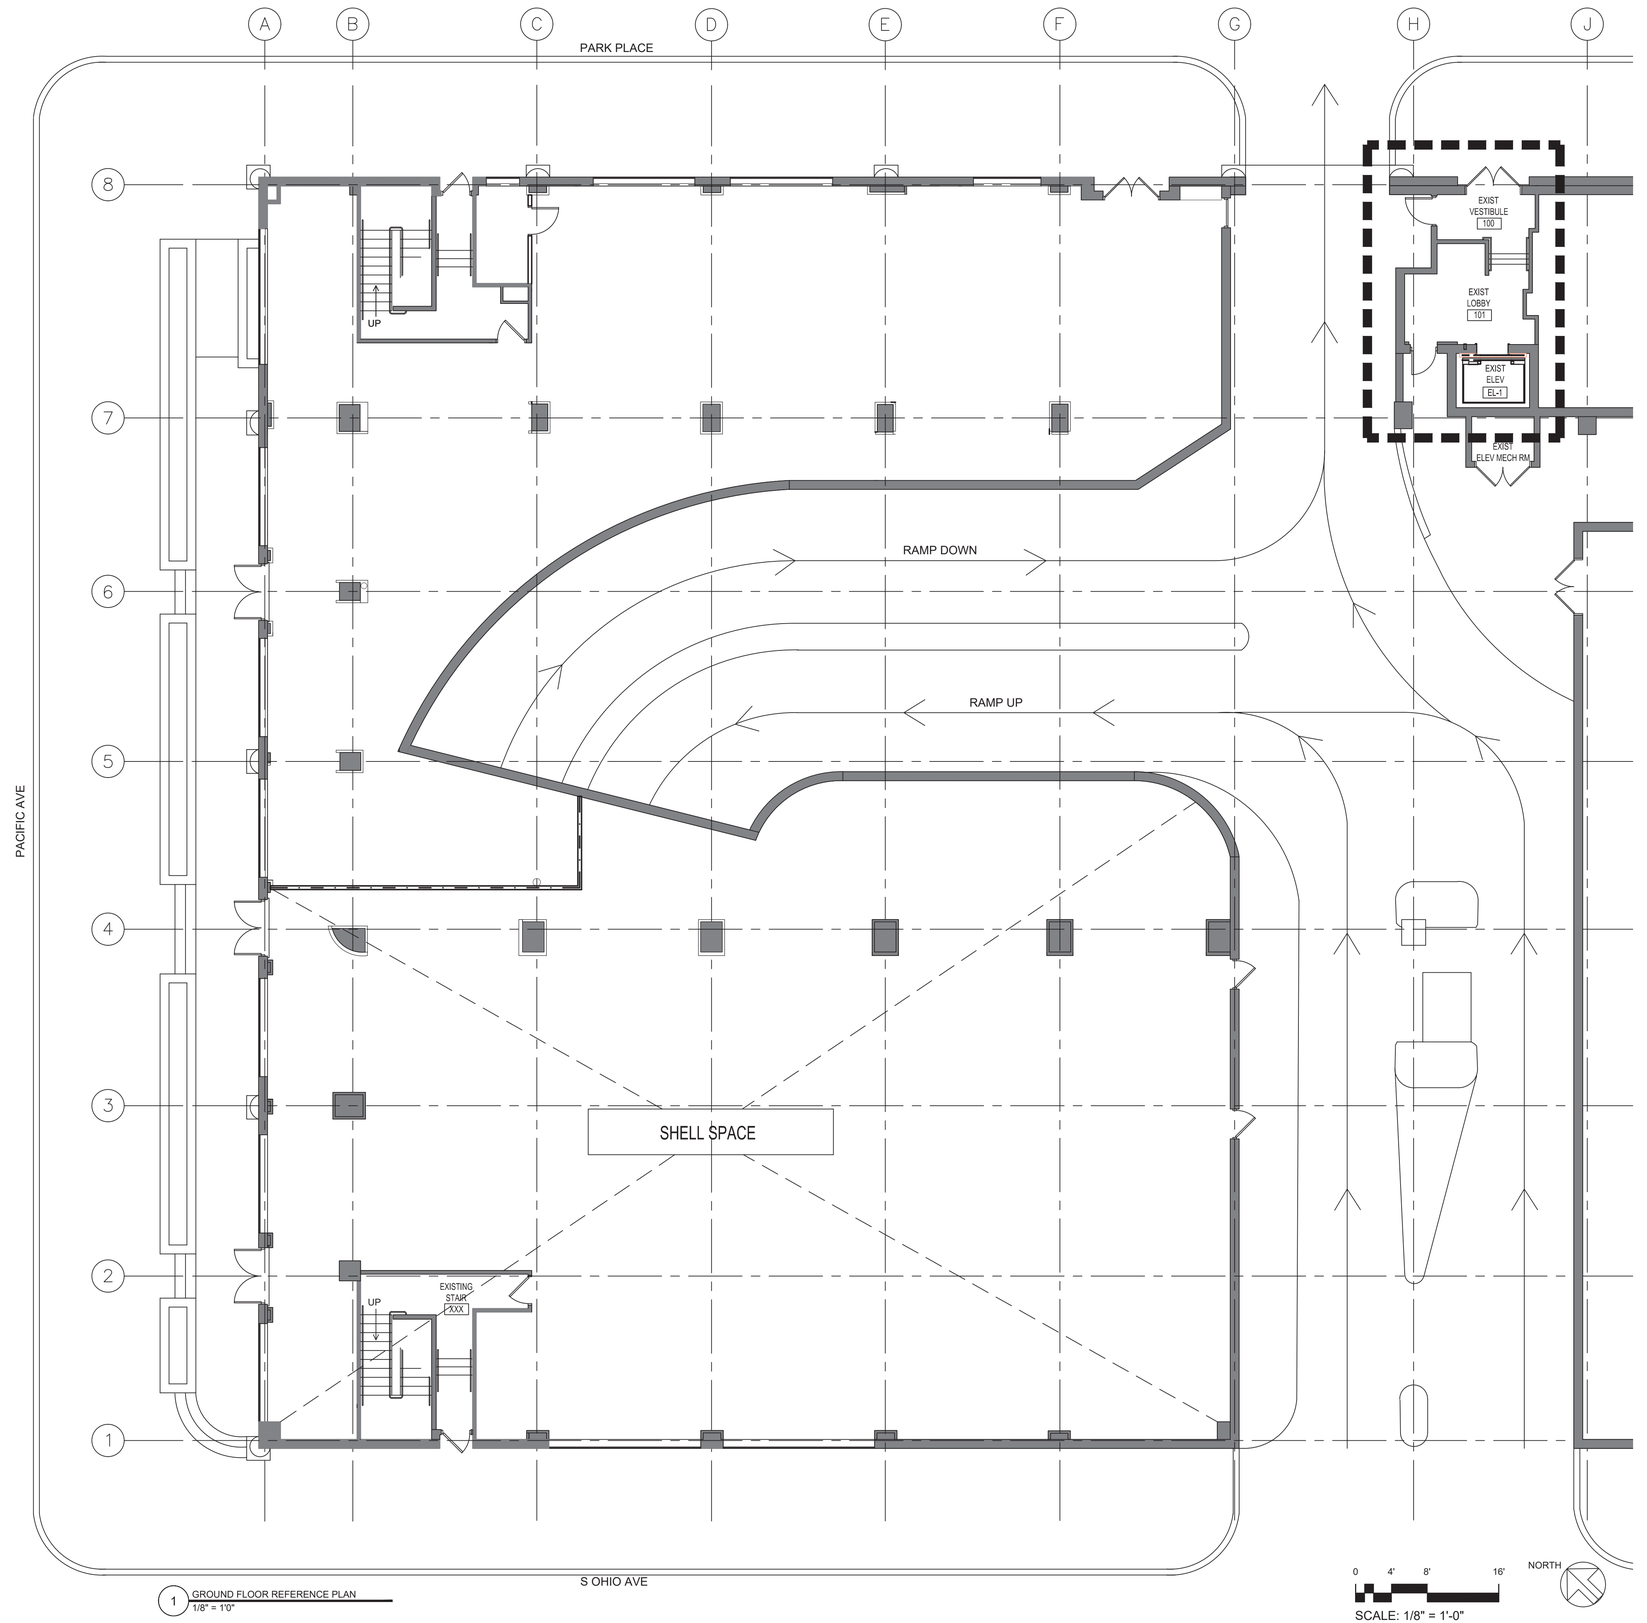

1 GROUND FLOOR REFERENCE PLAN
1/8" = 1'0"

0 4' 8' 16'
SCALE: 1/8" = 1'-0"

NORTH

HAMMERHEAD
MANUFACTURING

112 PARK PLACE
ATLANTIC CITY, NJ 08401

DESIGN STUDIO
INTERIOR DESIGN

2016 OLD WELSH ROAD
ABINGTON, PA 19001
WWW.CLCDESIGNSTUDIO.COM

OWNER CONTACT:
CHRISTINA CASILE 215.696.0231

ARCHITECT:
JASON C CHRISTIANSEN, AIA
586 RAHWAY AVE
WESTFIELD NJ 07090
JASON@REVISION21VIS.COM
267.808.9472

STRUCTURAL ENGINEER:

MEP ENGINEER:

FIRE PROTECTION ENGINEER:

PROFESSIONAL SEAL:

ISSUE / REVISION:

NO.	DESCRIPTION	DATE
-	ISSUED FOR PERMIT	XX/XX/XX

This document is a copyright protected instrument of service, property of CLC Design Studio and its affiliates and licensed for use in the title project only. Reproduction or use of this document without written permission of CLC Design Studio is illegal and will be prosecuted under the laws.

© COPYRIGHT - 2022 CLC DESIGN STUDIO LLC.

PROJECT NUMBER: 23003

SCALE: AS NOTED

SHEET TITLE AND NUMBER:

GROUND FLOOR REFERENCE PLAN

A0.04

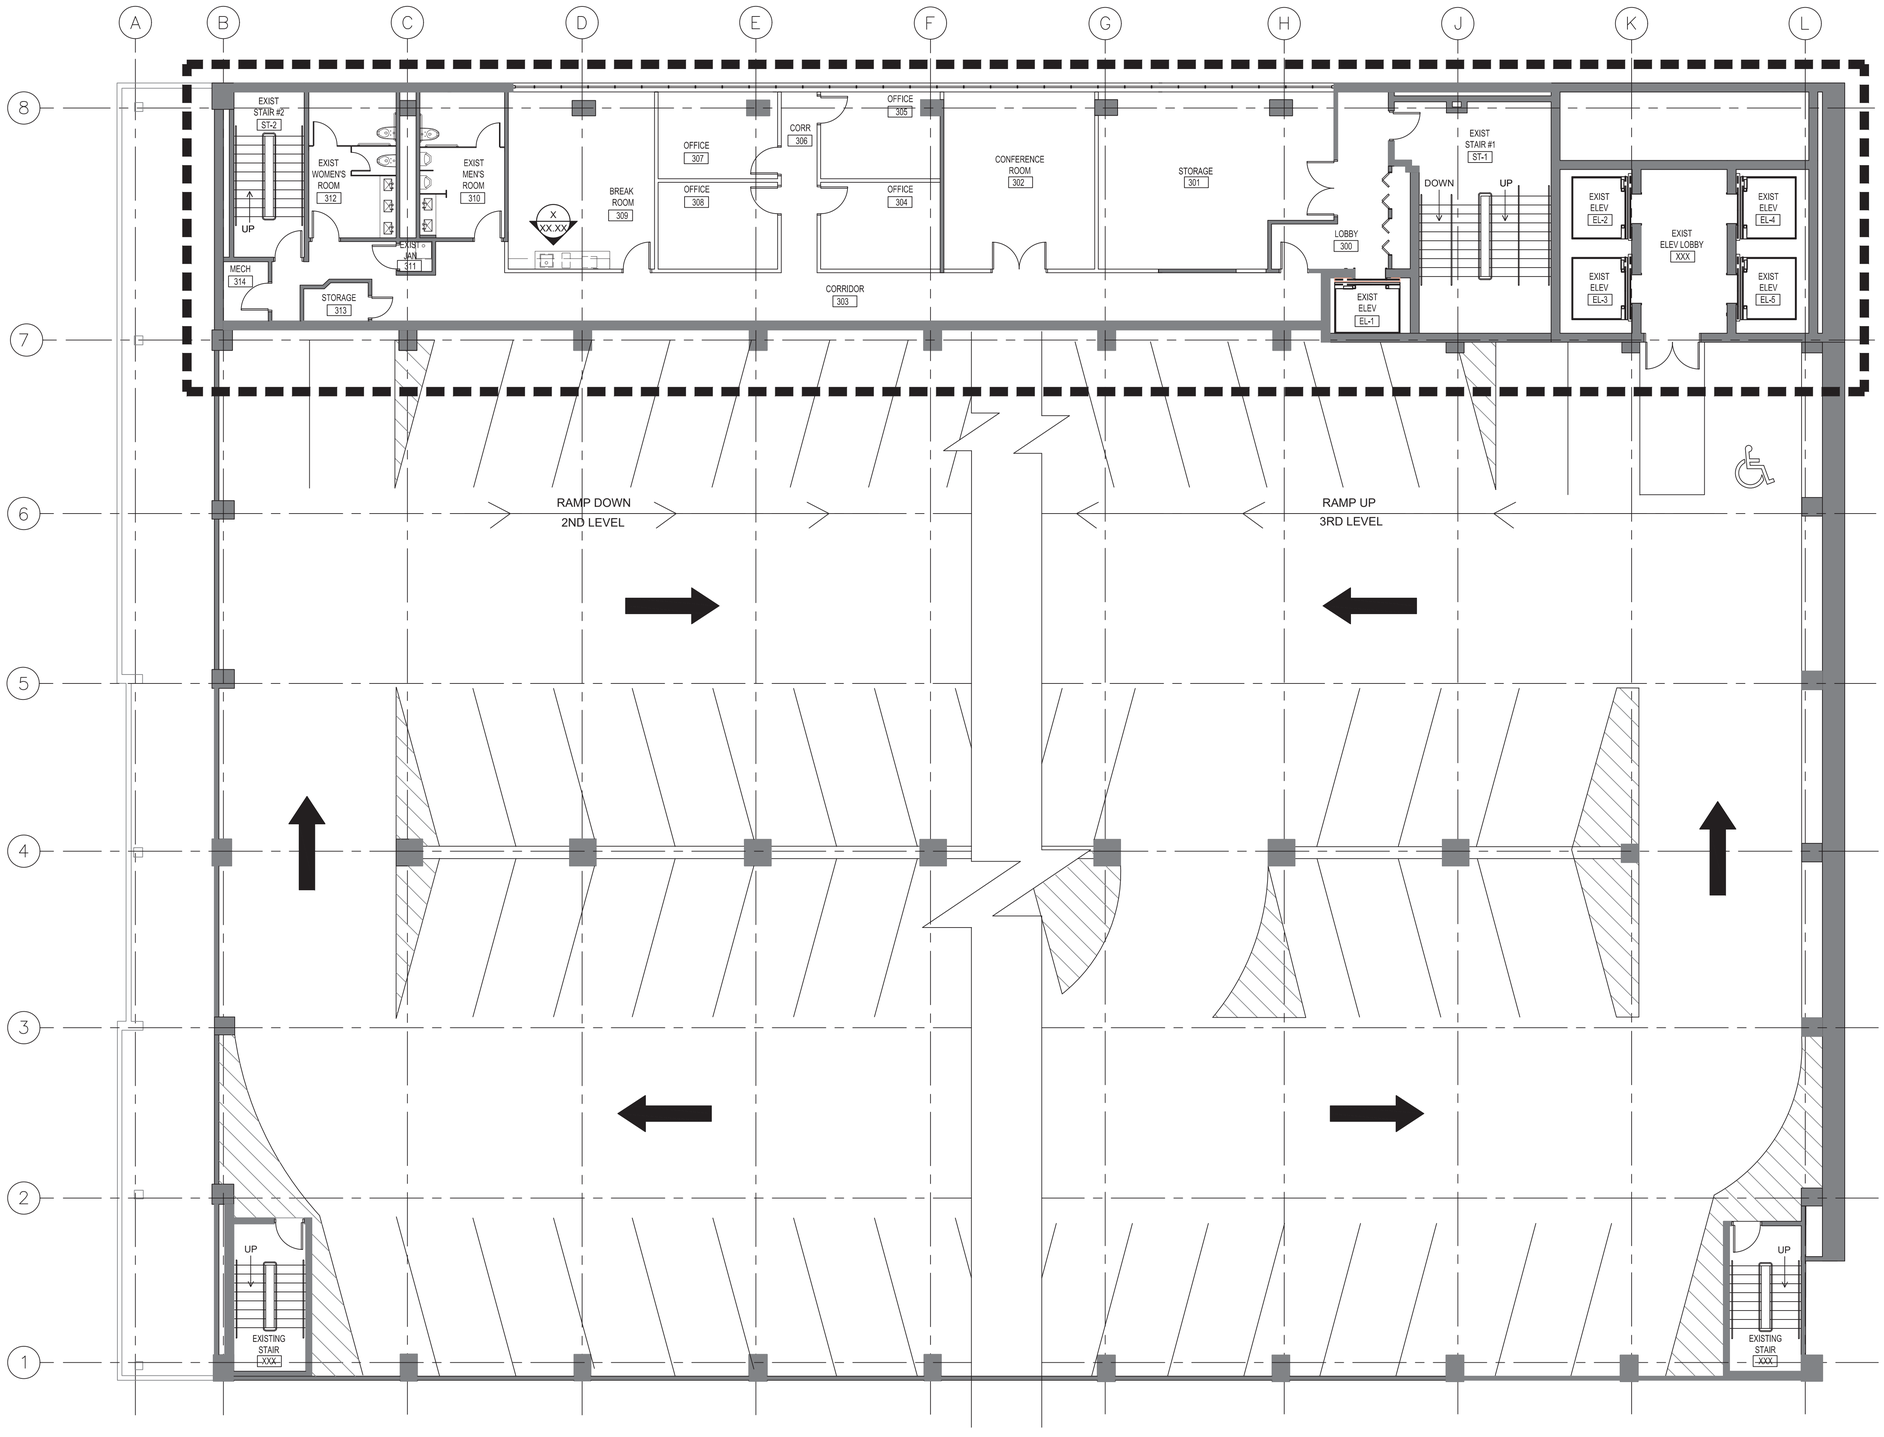

1 THIRD FLOOR REFERENCE PLAN
1/8" = 1'0"

0 4' 8' 16'
SCALE: 1/8" = 1'-0"

NORTH

HAMMERHEAD MANUFACTURING

112 PARK PLACE
ATLANTIC CITY, NJ 08401

DESIGN STUDIO
INTERIOR DESIGN
2016 OLD WELSH ROAD
ABINGTON, PA 19001
WWW.CLCDESIGNSTUDIO.COM

OWNER CONTACT:
CHRISTINA CASILE 215.696.0231

ARCHITECT:
JASON C CHRISTIANSEN, AIA
586 RAHWAY AVE
WESTFIELD NJ 07090
JASON@REVISION21VIS.COM
267.808.9472

STRUCTURAL ENGINEER:

MEP ENGINEER:

FIRE PROTECTION ENGINEER:

PROFESSIONAL SEAL:

ISSUE / REVISION:

NO.	DESCRIPTION	DATE
-	ISSUED FOR PERMIT	XX/XX/XX

This document is a copyright protected instrument of service, property of CLC Design Studio and its affiliates and licensed for use in the title project only. Reproduction or use of this document without written permission of CLC Design Studio is illegal and will be prosecuted under the law.

© COPYRIGHT - 2022 CLC DESIGN STUDIO LLC.

PROJECT NUMBER: 23003

SCALE: AS NOTED

SHEET TITLE AND NUMBER:

SECOND / THIRD FLOOR REFERENCE PLAN

A0.05

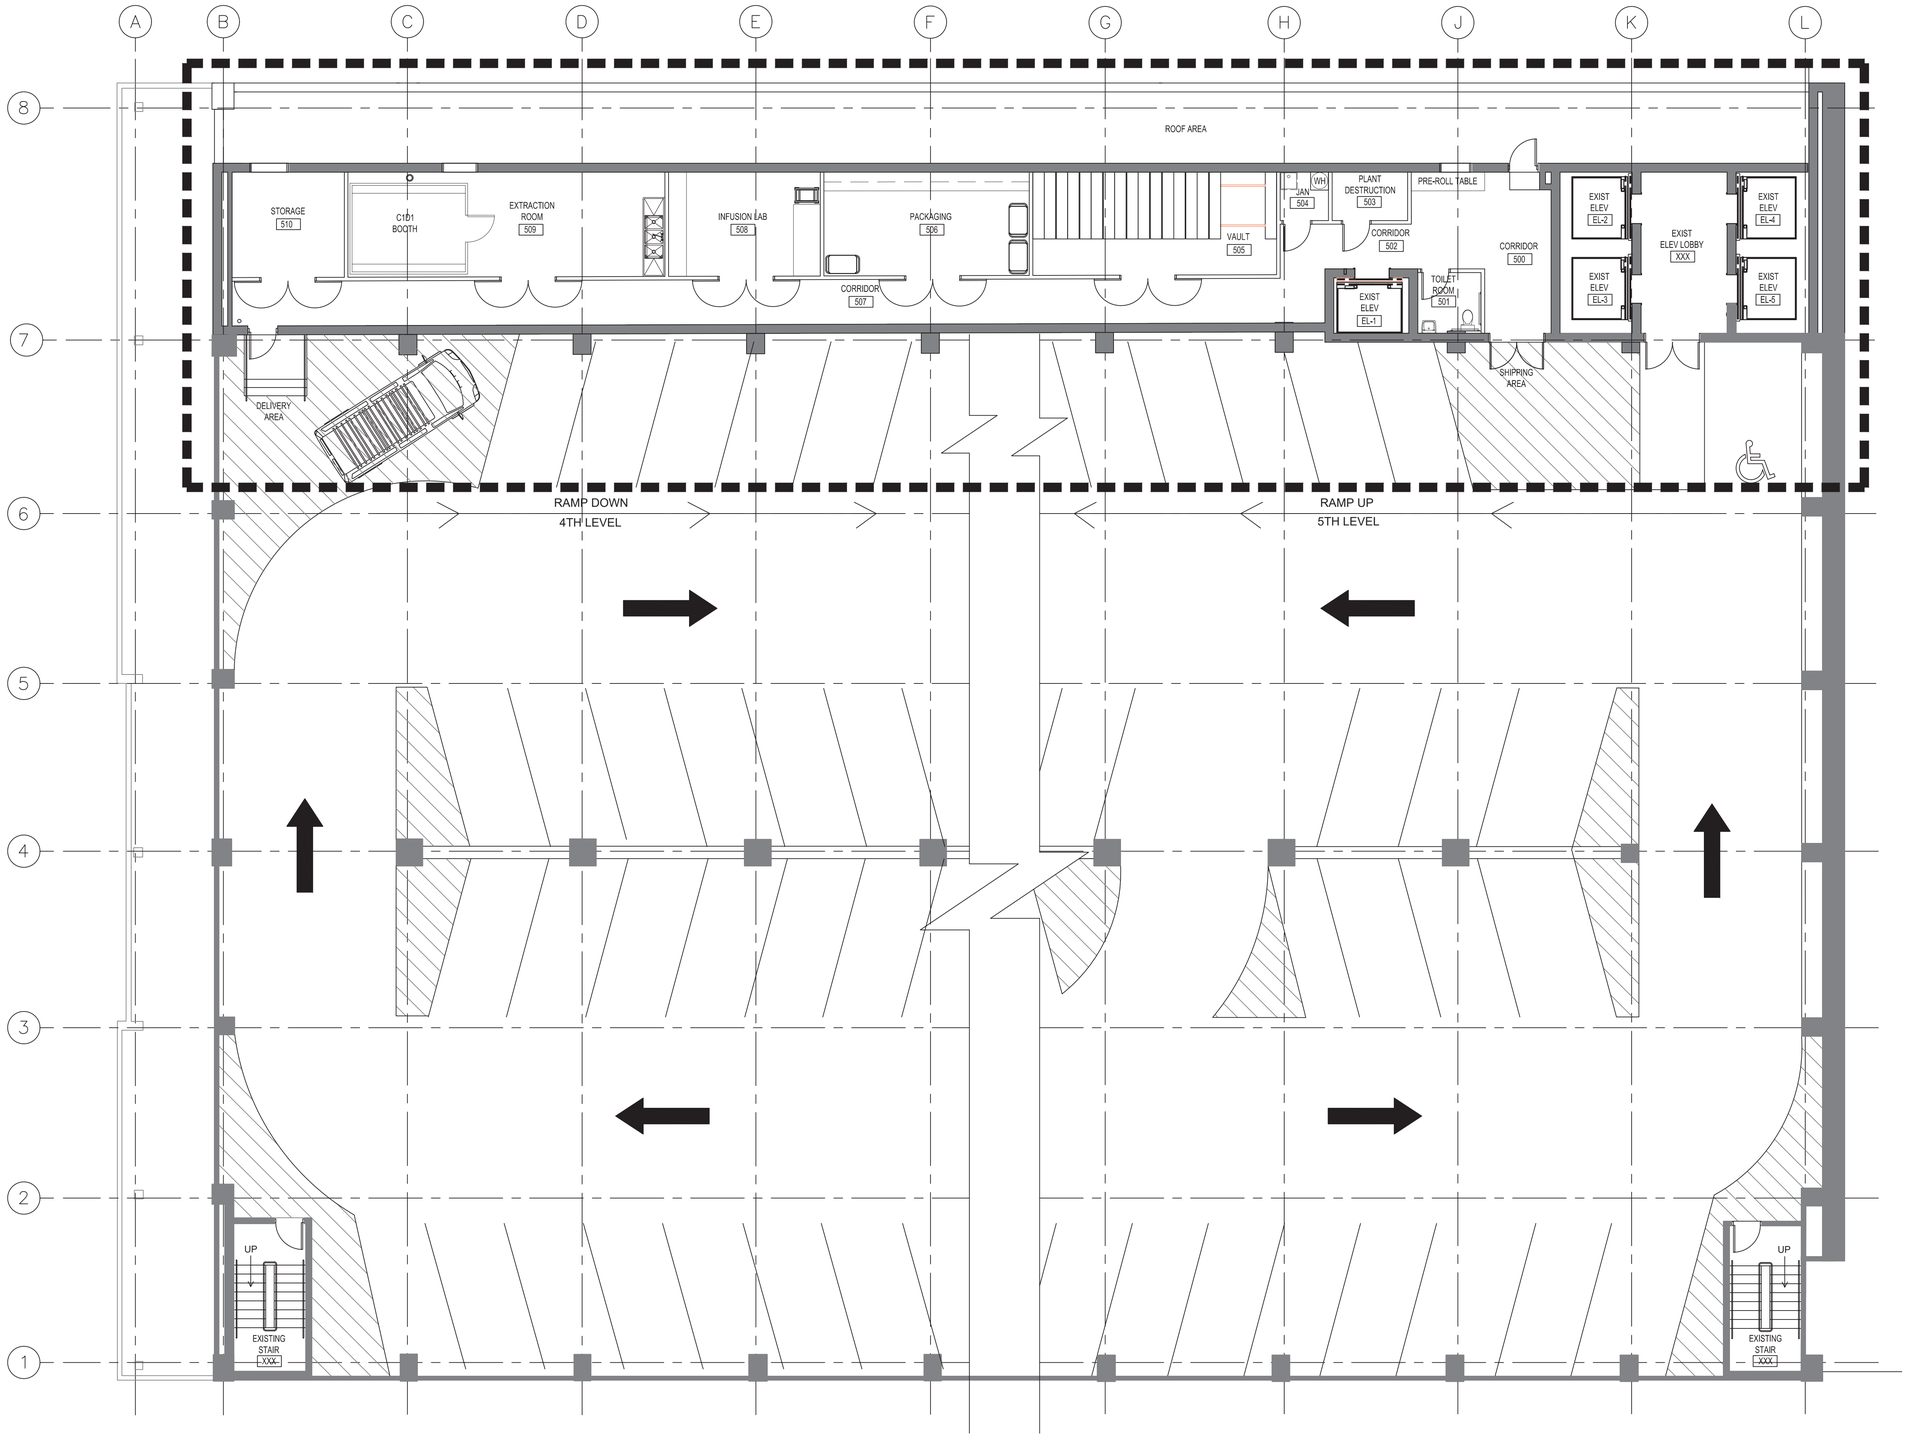

1 FIFTH FLOOR REFERENCE PLAN
1/8" = 1'0"

0 4' 8' 16'

SCALE: 1/8" = 1'-0"

NORTH

HAMMERHEAD
MANUFACTURING

112 PARK PLACE
ATLANTIC CITY, NJ 08401

DESIGN STUDIO
INTERIOR DESIGN
2016 OLD WELSH ROAD
ABINGTON, PA 19001
WWW.CLCDESIGNSTUDIO.COM

OWNER CONTACT:
CHRISTINA CASILE 215.696.0231

ARCHITECT:
JASON C CHRISTIANSEN, AIA
586 RAHWAY AVE
WESTFIELD NJ 07090
JASON@REVISION21VIS.COM
267.808.9472

STRUCTURAL ENGINEER:

MEP ENGINEER:

FIRE PROTECTION ENGINEER:

PROFESSIONAL SEAL:

ISSUE / REVISION:

NO.	DESCRIPTION	DATE
-	ISSUED FOR PERMIT	XX/XX/XX

This document is a copyright protected instrument of service, property of CLC Design Studio and its affiliates and licensed for use in the title project only. Reproduction or use of this document without written permission of CLC Design Studio is illegal and will be prosecuted under the law.

© COPYRIGHT - 2022 CLC DESIGN STUDIO LLC.

PROJECT NUMBER: 23003

SCALE: AS NOTED

SHEET TITLE AND NUMBER:

FOURTH / FIFTH FLOOR REFERENCE PLAN

A0.06

GENERAL PARTITION NOTES:

1. ALL DIMENSIONS SHOWN ARE FROM FINISHED FACE OF WALL, UON. GC TO NOTIFY ARCHITECT IMMEDIATELY IF DISCREPANCIES OCCUR FOR A FIELD RESOLUTION.
2. TYPICAL DOOR OFFSET SHALL BE 6" UON. CENTER ALL CLOSET DOORS WITHIN CLOSET, UON.
3. USE MOISTURE RESISTANT GWB WITHIN FOUR FEET OF SINKS, LAVITORIES, AND JANITORS SINK.
4. USE MOISTURE RESISTANT GWB AT TILE PARTITION WALLS.
5. PROVIDE BLOCKING IN ALL WALLS WHERE REQUIRED FOR SHELVING, CABINETRY, FRAMED MIRRORS, MOUNTING BRACKETS, AND TOILET ACCESSORIES.
6. ALL WALLS ARE W1 PARTITION TYPE UON.
7. F1 TO BE USED AT ALL EXTERIOR WALLS AND COLUMNS.
8. WALL LEGEND:

- EXISTING WALL TO REMAIN
- EXISTING WALL TO BE DEMOLISHED
- NEW 3 5/8" METAL STUD WALL WITH 5/8" DRYWALL ON EACH SIDE
- NEW 1 HR FIRE RATED 3 5/8" METAL STUD WALL WITH 5/8" DRYWALL ON EACH SIDE
- EXISTING WALL TO REMAIN WITH NEW METAL STUD FURRING AND DRYWALL

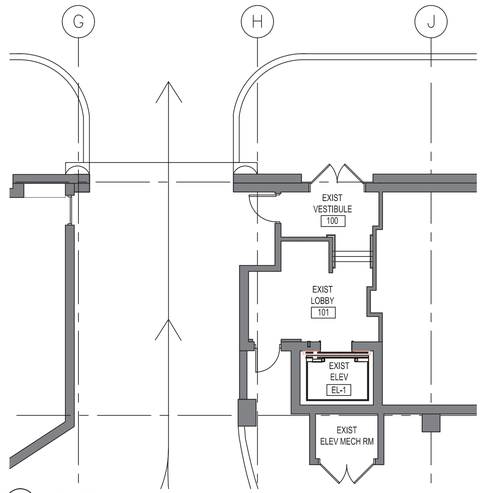

3 FIRST FLOOR PLAN
1/8" = 1'0"

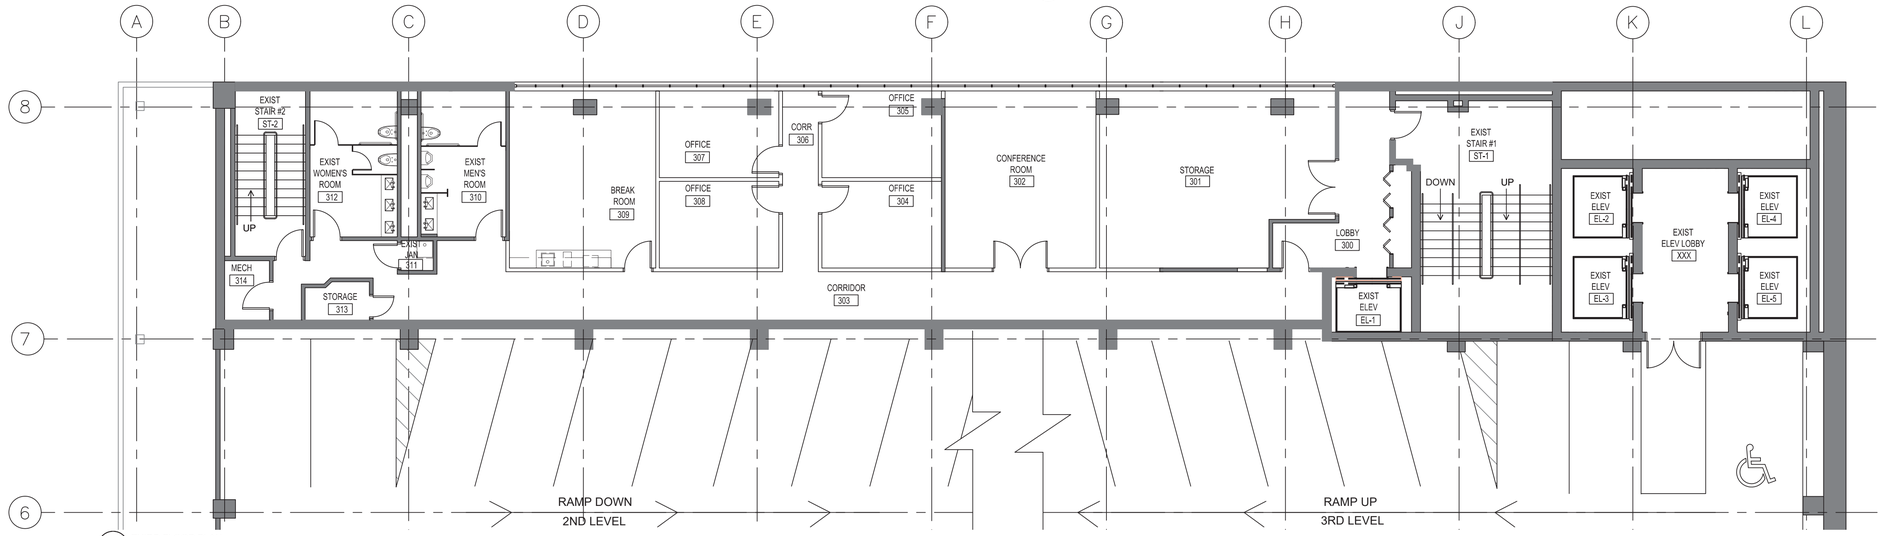

2 THIRD FLOOR PLAN
1/8" = 1'0"

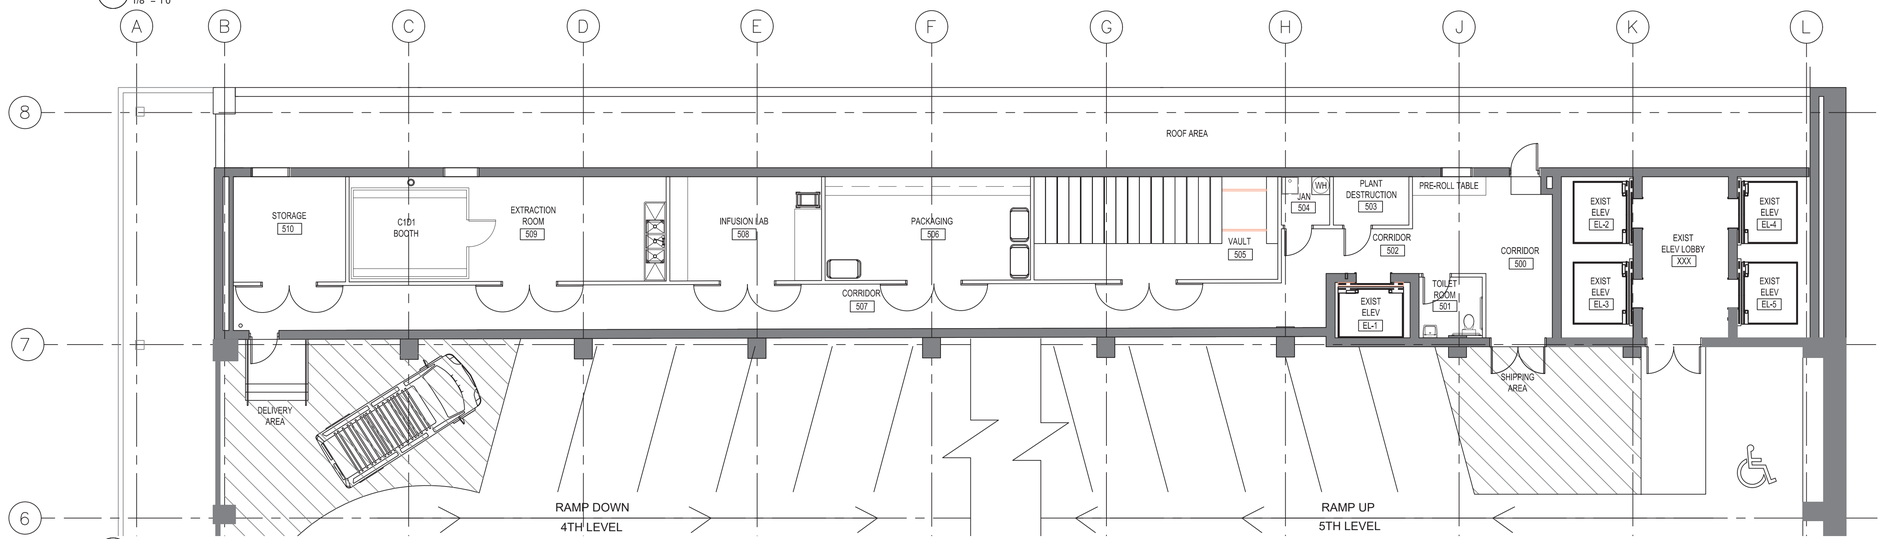

1 FIFTH FLOOR PLAN
1/8" = 1'0"

0 4' 8' 16'

SCALE: 1/8" = 1'-0"

NORTH

HAMMERHEAD MANUFACTURING

112 PARK PLACE
ATLANTIC CITY, NJ 08401

DESIGN STUDIO
INTERIOR DESIGN
2016 OLD WELSH ROAD
ABINGTON, PA 19001
WWW.CLCDESIGNSTUDIO.COM

OWNER CONTACT:
CHRISTINA CASILE 215.696.0231

ARCHITECT:
JASON C CHRISTIANSEN, AIA
586 RAHWAY AVE
WESTFIELD NJ 07090
JASON@REVISION21VIS.COM
267.808.9472

STRUCTURAL ENGINEER:

MEP ENGINEER:

FIRE PROTECTION ENGINEER:

PROFESSIONAL SEAL:

ISSUE / REVISION:

NO.	DESCRIPTION	DATE
-	ISSUED FOR PERMIT	XX/XX/XX

This document is a copyright protected instrument of service, property of CLC Design Studio and its affiliates and licensed for use in the title project only. Reproduction or use of this document without written permission of CLC Design Studio is illegal and will be prosecuted under the law.

© COPYRIGHT - 2022 CLC DESIGN STUDIO LLC.

PROJECT NUMBER: 23003

SCALE: AS NOTED

SHEET TITLE AND NUMBER:

FLOOR PLANS

A1.03

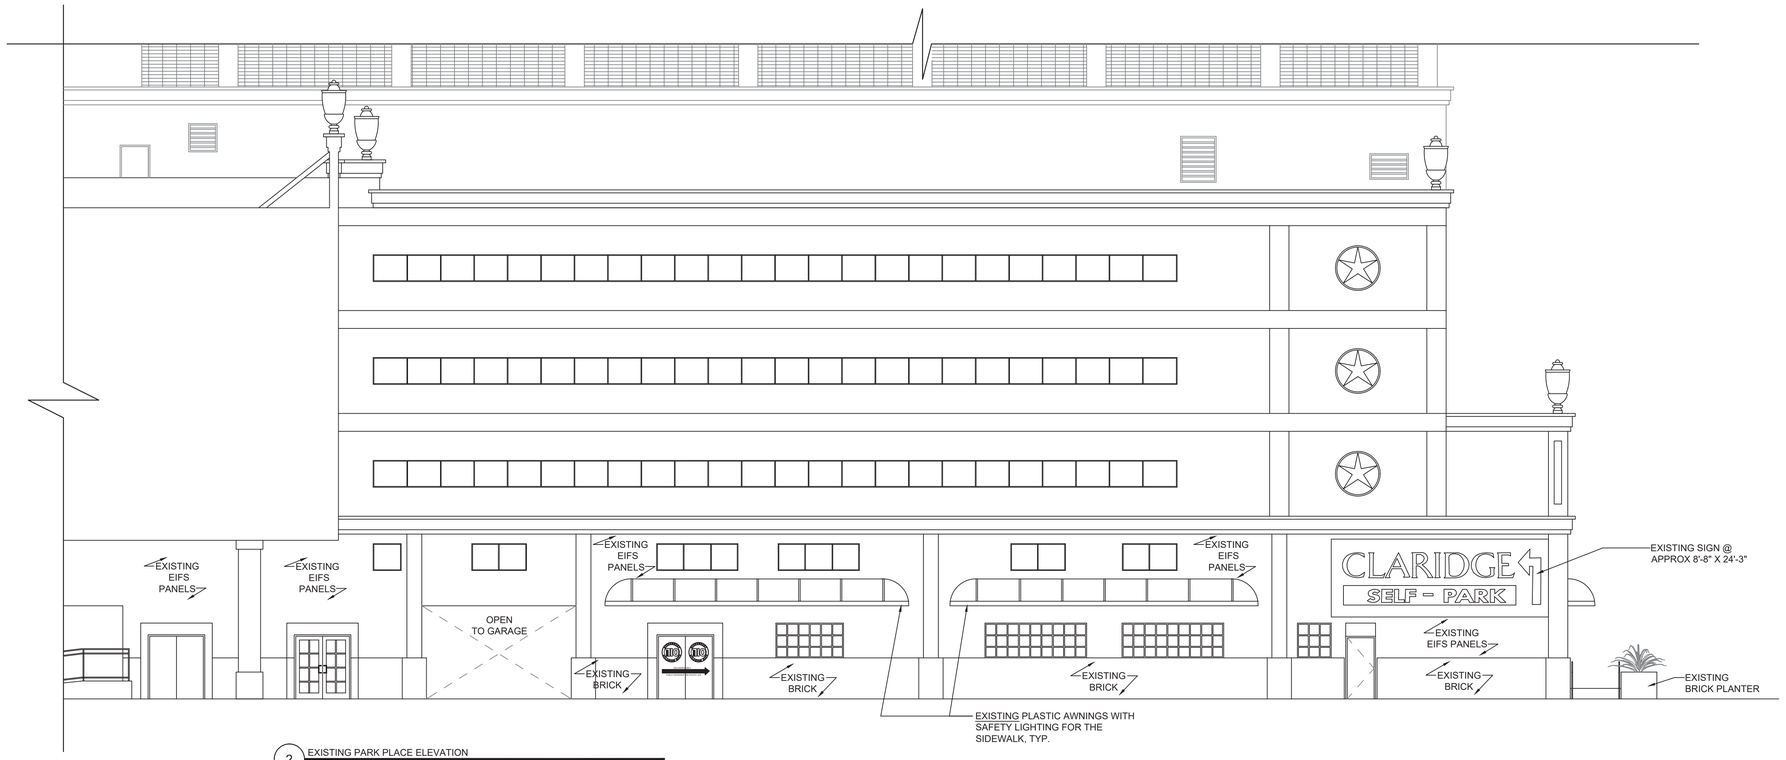

2 EXISTING PARK PLACE ELEVATION
1/4" = 1'0"

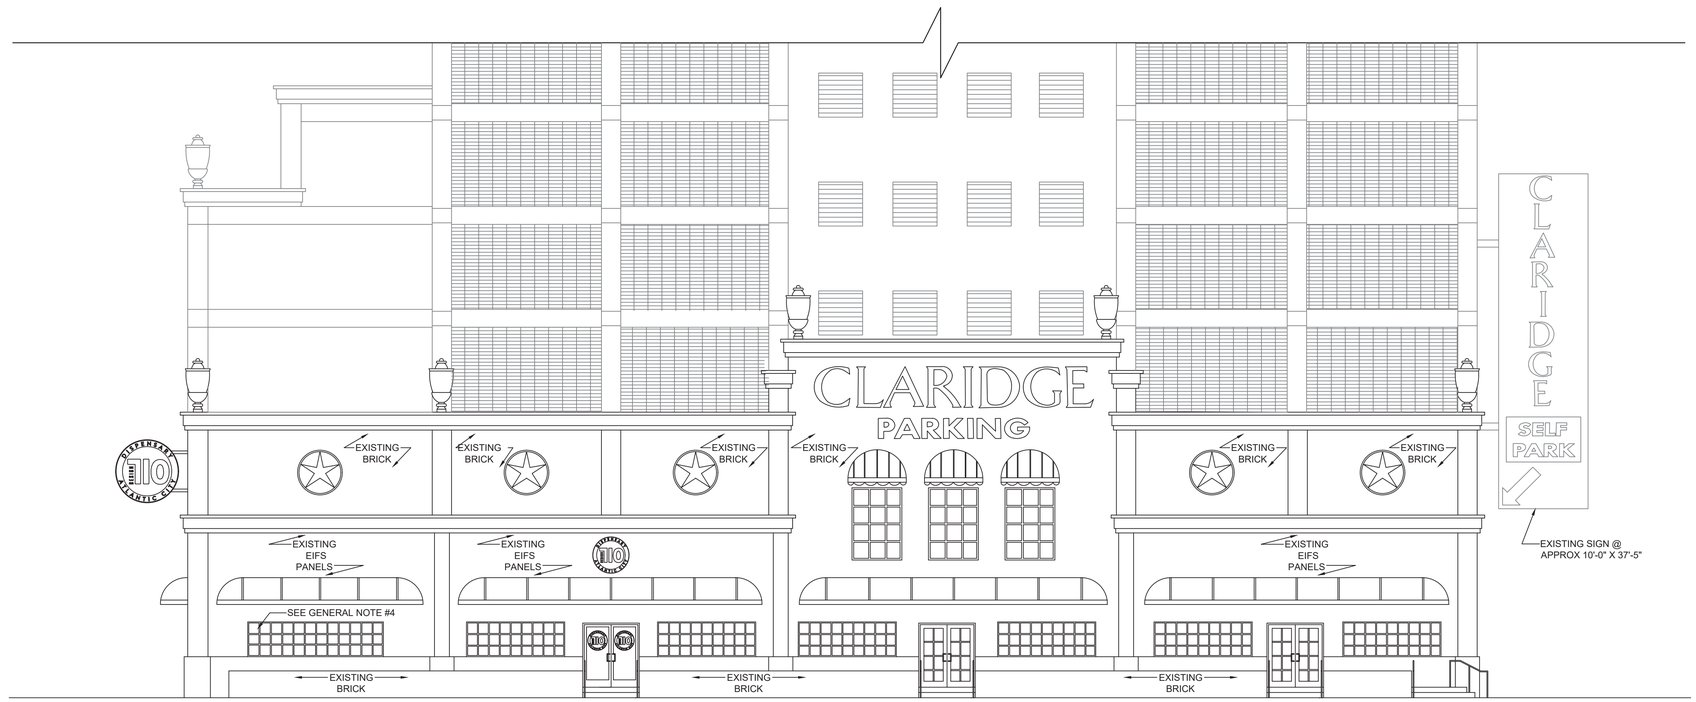

1 EXISTING PACIFIC AVE ELEVATION
1/4" = 1'0"

HAMMERHEAD MANUFACTURING

112 PARK PLACE
ATLANTIC CITY, NJ 08401

DESIGN STUDIO
INTERIOR DESIGN

2016 OLD WELSH ROAD
ABINGTON, PA 19001
WWW.CLCDESIGNSTUDIO.COM

OWNER CONTACT:
CHRISTINA CASILE 215.696.0231

ARCHITECT:
JASON C CHRISTIANSEN, AIA
586 RAHWAY AVE
WESTFIELD NJ 07090
JASON@REVISION21VIS.COM
267.808.9472

STRUCTURAL ENGINEER:

MEP ENGINEER:

FIRE PROTECTION ENGINEER:

PROFESSIONAL SEAL:

STATE OF NEW JERSEY
JASON C. CHRISTIANSEN
NO. 21643
REGISTERED ARCHITECT

ISSUE / REVISION:

NO.	DESCRIPTION	DATE
-	ISSUED FOR PERMIT	XX/XX/XX

This document is a copyright protected instrument of service, property of CLC Design Studio and its affiliates and licensed for use in the title project only. Reproduction or use of this document without written permission of CLC Design Studio is illegal and will be prosecuted under the law.U

© COPYRIGHT - 2022 CLC DESIGN STUDIO LLC.

PROJECT NUMBER: 23003

SCALE: AS NOTED

SHEET TITLE AND NUMBER:

EXTERIOR ELEVATIONS

A2.01

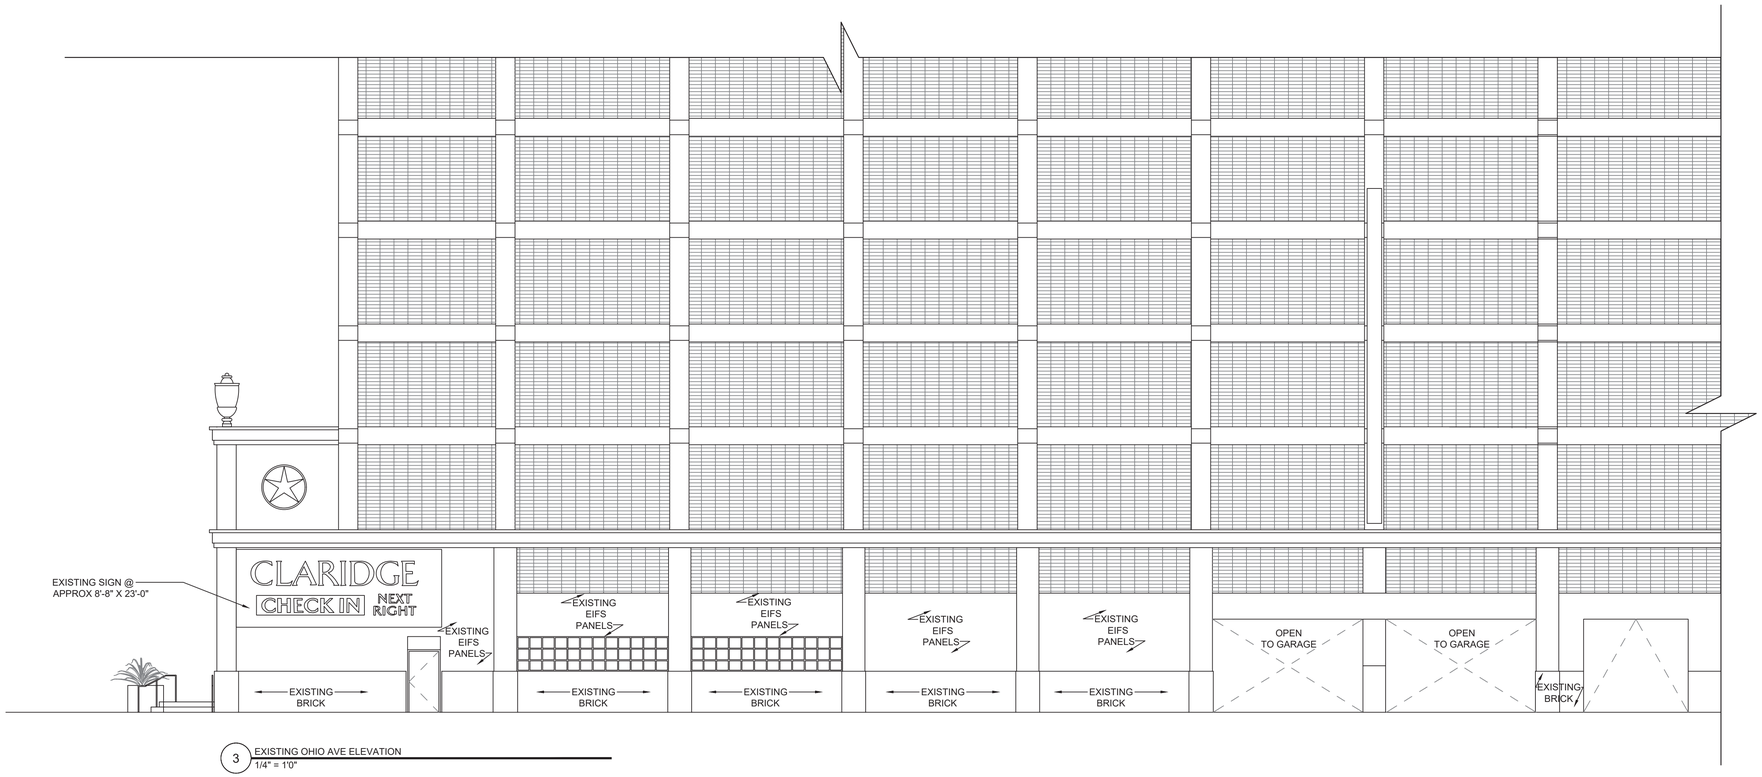

3 EXISTING OHIO AVE ELEVATION
1/4" = 1'0"

HAMMERHEAD MANUFACTURING

112 PARK PLACE
ATLANTIC CITY, NJ 08401

DESIGN STUDIO
INTERIOR DESIGN

2016 OLD WELSH ROAD
ABINGTON, PA 19001
WWW.CLCDESIGNSTUDIO.COM

OWNER CONTACT:
CHRISTINA CASILE 215.696.0231

ARCHITECT:
JASON C CHRISTIANSEN, AIA
586 RAHWAY AVE
WESTFIELD NJ 07090
JASON@REVISION21VS.COM
267.808.9472

STRUCTURAL ENGINEER:

MEP ENGINEER:

FIRE PROTECTION ENGINEER:

PROFESSIONAL SEAL:
STATE OF NEW JERSEY
JASON C. CHRISTIANSEN
13643
REGISTERED ARCHITECT

ISSUE / REVISION:

NO.	DESCRIPTION	DATE
-	ISSUED FOR PERMIT	XX/XX/XX

This document is a copyright protected instrument of service, property of CLC Design Studio and its affiliates and licensed for use in the title project only. Reproduction or use of this document without written permission of CLC Design Stdio is illegal and will be prosecuted under the law.U

© COPYRIGHT - 2022 CLC DESIGN STUDIO LLC.

PROJECT NUMBER: 23003

SCALE: AS NOTED

SHEET TITLE AND NUMBER:

EXTERIOR ELEVATIONS

A2.02