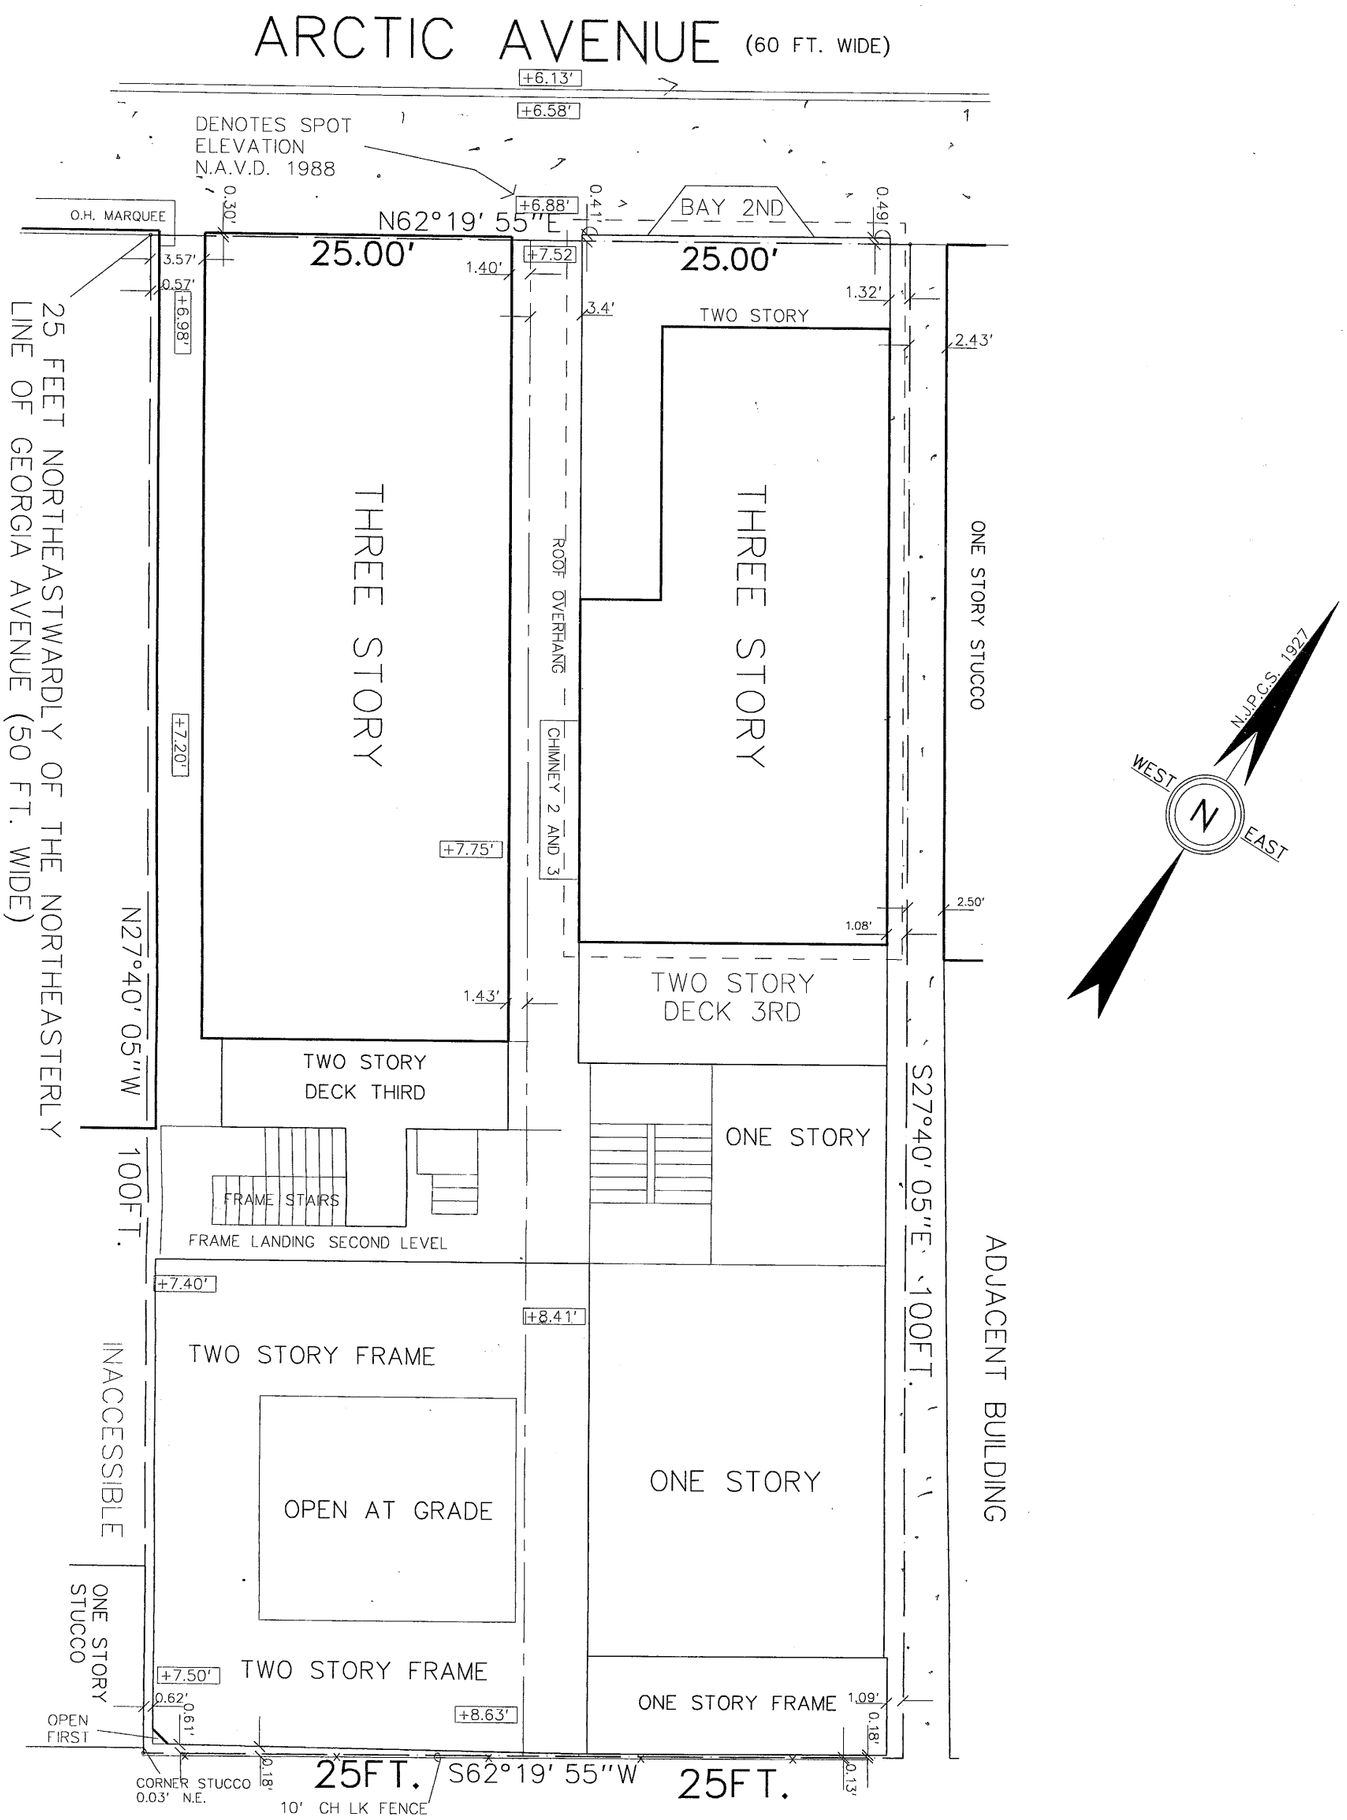

NOTE: BEARINGS REFER TO N.J.P.C.S. MERIDIAN 1927
ELEVATIONS REFER TO NORTH AMERICAN DATUM OF 1988 (N.A.V.D. 88)

-10 0 10 20 30 40

GRAPHIC SCALE IN FEET
ONE INCH EQUALS 10 FEET

SURVEYORS CERTIFICATION

I hereby certify that this survey is a true and accurate representation of the conditions found by actual field survey, made under my immediate supervision as of the latest date shown, unless noted otherwise.

Robert J. Catalano Professional Land Surveyor No 18612

LAND TITLE SURVEY

AT 2322-2324 ARCTIC AVENUE BLOCK 280 LOTS 2 AND 3
ATLANTIC CITY, ATLANTIC COUNTY, NEW JERSEY

ROBERT J. CATALANO AND ASSOCIATES P.A.
SURVEYORS AND PLANNERS
12 SOUTH VIRGINIA AVENUE- ATLANTIC CITY, N.J. 08401
PHONE (609) 345-1887 FAX (609) 345-3511
Emails catsr@comcast.net crystal.catsurveys@comcast.net

LS 18612

Robert J. Catalano Professional Land Surveyor No 18612
Professional Planner NJ 1600 DATE 12/01/2020 WO 20243